CERAMIC - VISIBLE FIXING

SYSTEM AGS 10

code	profile	profile features

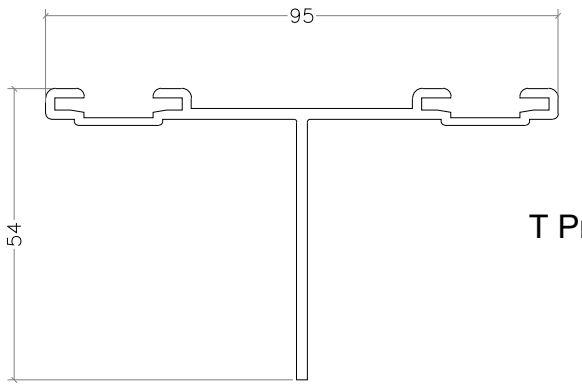

T Profile (95)

T 01 — colour : Eloxal

code	profile	profile features

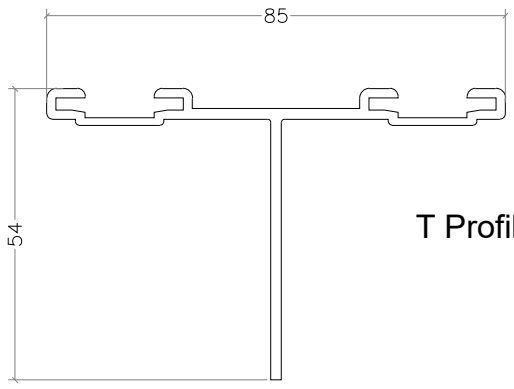

T Profile (85)

T 02 — colour : Eloxal

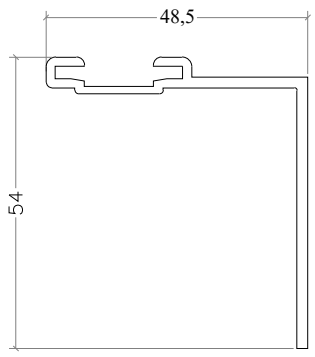

L Profile

L 01 — colour : Eloxal

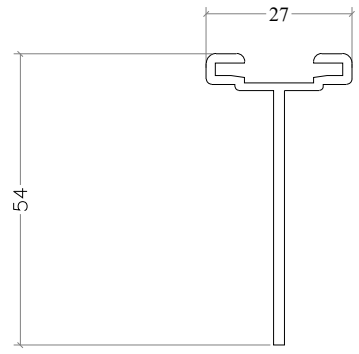

Single Profile

L 02 — colour : Eloxal

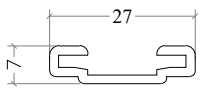

Channel Profile

L 03 — colour : Eloxal

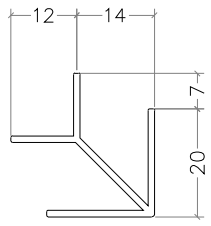

Corner Profile

K01 — colour : ral

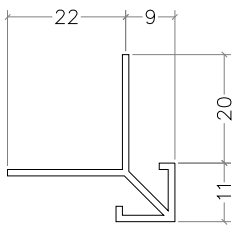

Corner Profile

K02 — colour : ral

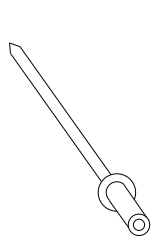

4x10 Rivet

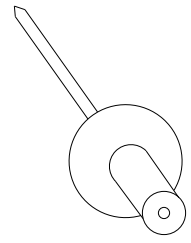

4,8x25 Rivet
(Supply by requested ral code)

AKB 5,5x25 (M.U.V)

3,9x19 YHB (M.U.V)

3,9x19 YSB (M.U.V)

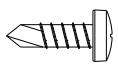

4,8x16 YSB (M.U.V)

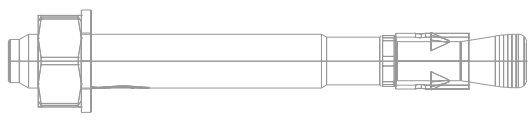

Steel Dowel

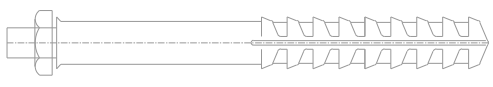

Plastic Dowel

AGS METAL

CERAMIC - VISIBLE FIXING

SYSTEM AGS 10

code	profile	profile features	code	profile	profile features

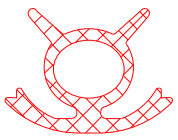

EPDM RUBBER PROFILE

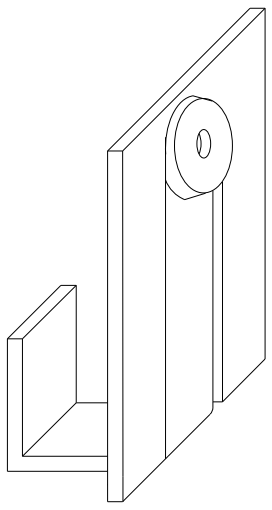

K1 BOTTOM CLIP

304 Quality Stainless Steel 1,2mm

(Supply by requested RAL)

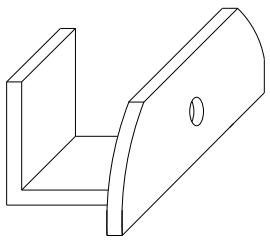

K2 INTERMEDIATE CLIP

304 Quality Stainless Steel 1,2mm

(Supply by requested RAL)

for 9 - 10 - 11 mm ceramic tiles

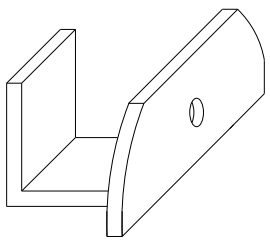

K2 INTERMEDIATE CLIP

304 Quality Stainless Steel 1,2mm

(Supply by requested RAL)

for 12 mm ceramic tiles

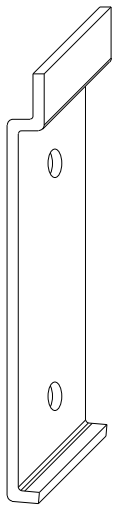

K3 4 - 6 mm JOINT ELEMENT

304 Quality Stainless Steel 1,2mm

color : black

for 4 - 6 mm joint

SYSTEM AGS 10

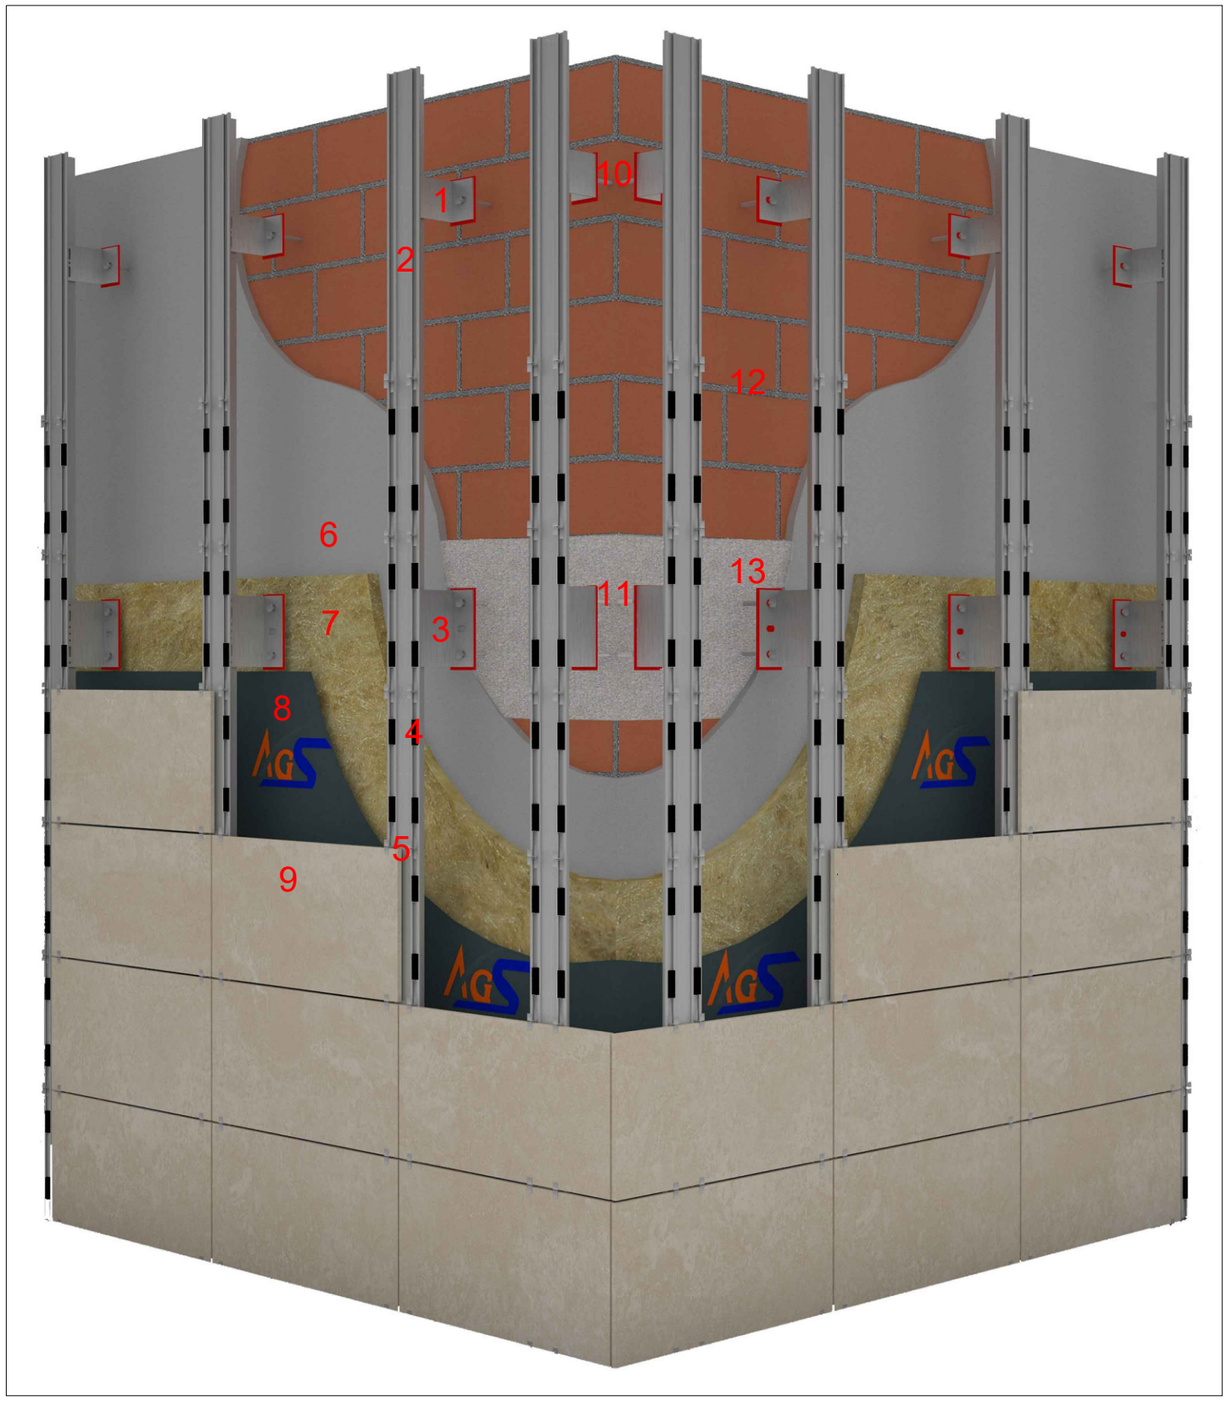

1. IZOFIX SUPPORT BRACKET
2. T PROFILE
3. IZOFIX MAIN BRACKET
4. EPDM RUBBER PROFILE
5. CLIP
6. PLASTER
7. THERMAL INSULATION
8. WATERPROOF MEMBRANE
9. CERAMIC
10. PLASTIC DOWEL
11. STEEL DOWEL
12. BRICK BLOCK
13. CONCRETE BEAM

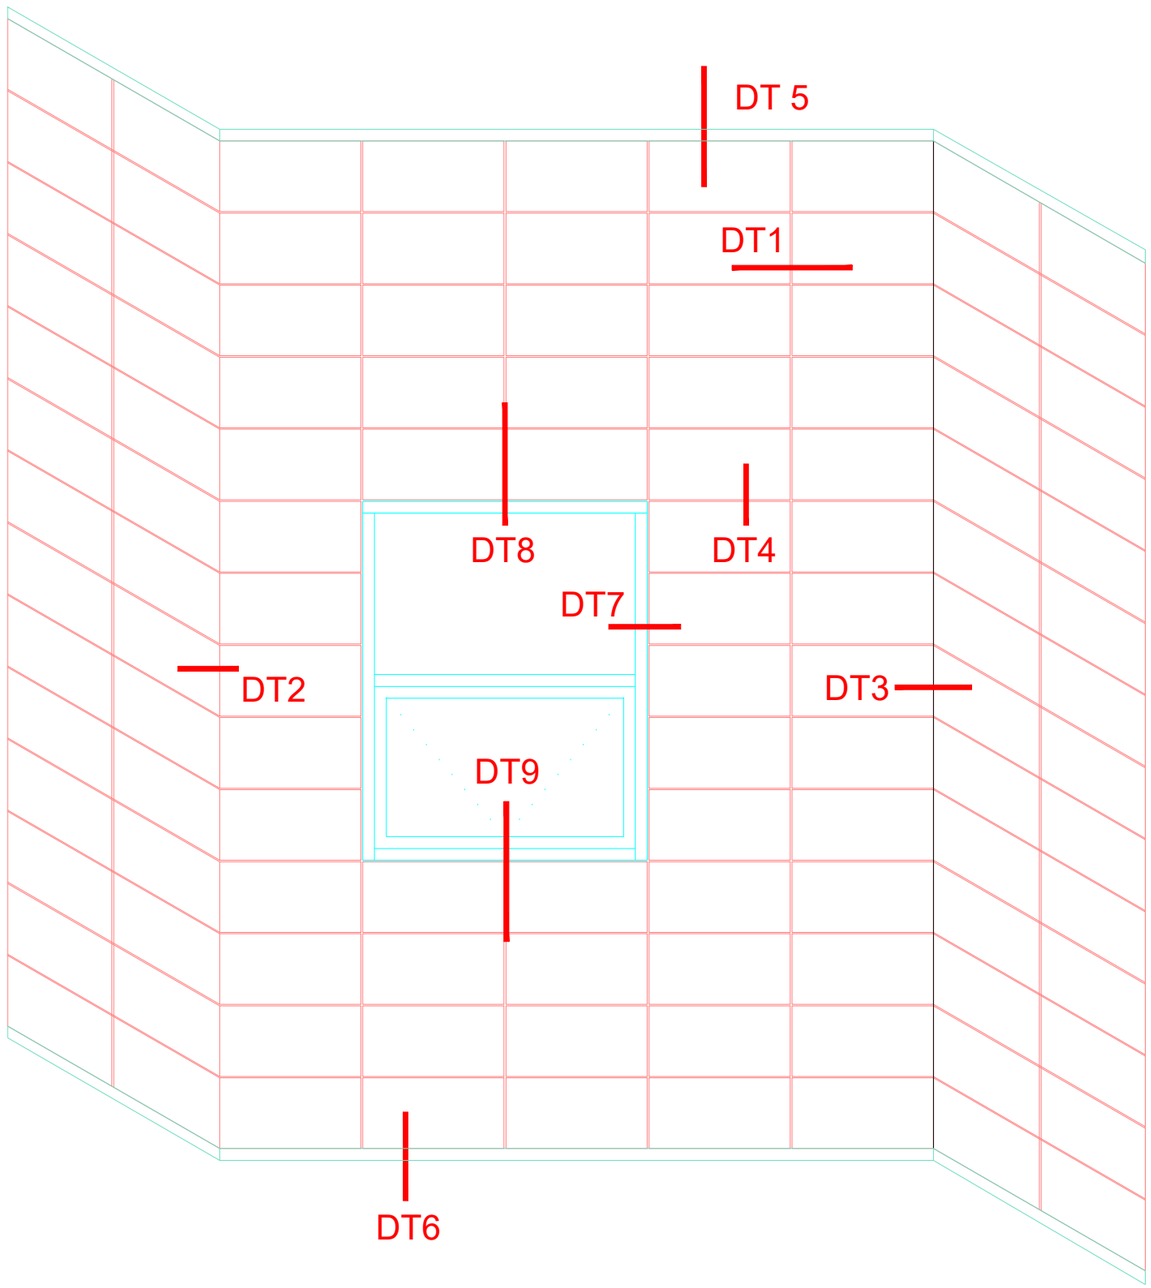

CERAMIC - SYSTEM VIEW

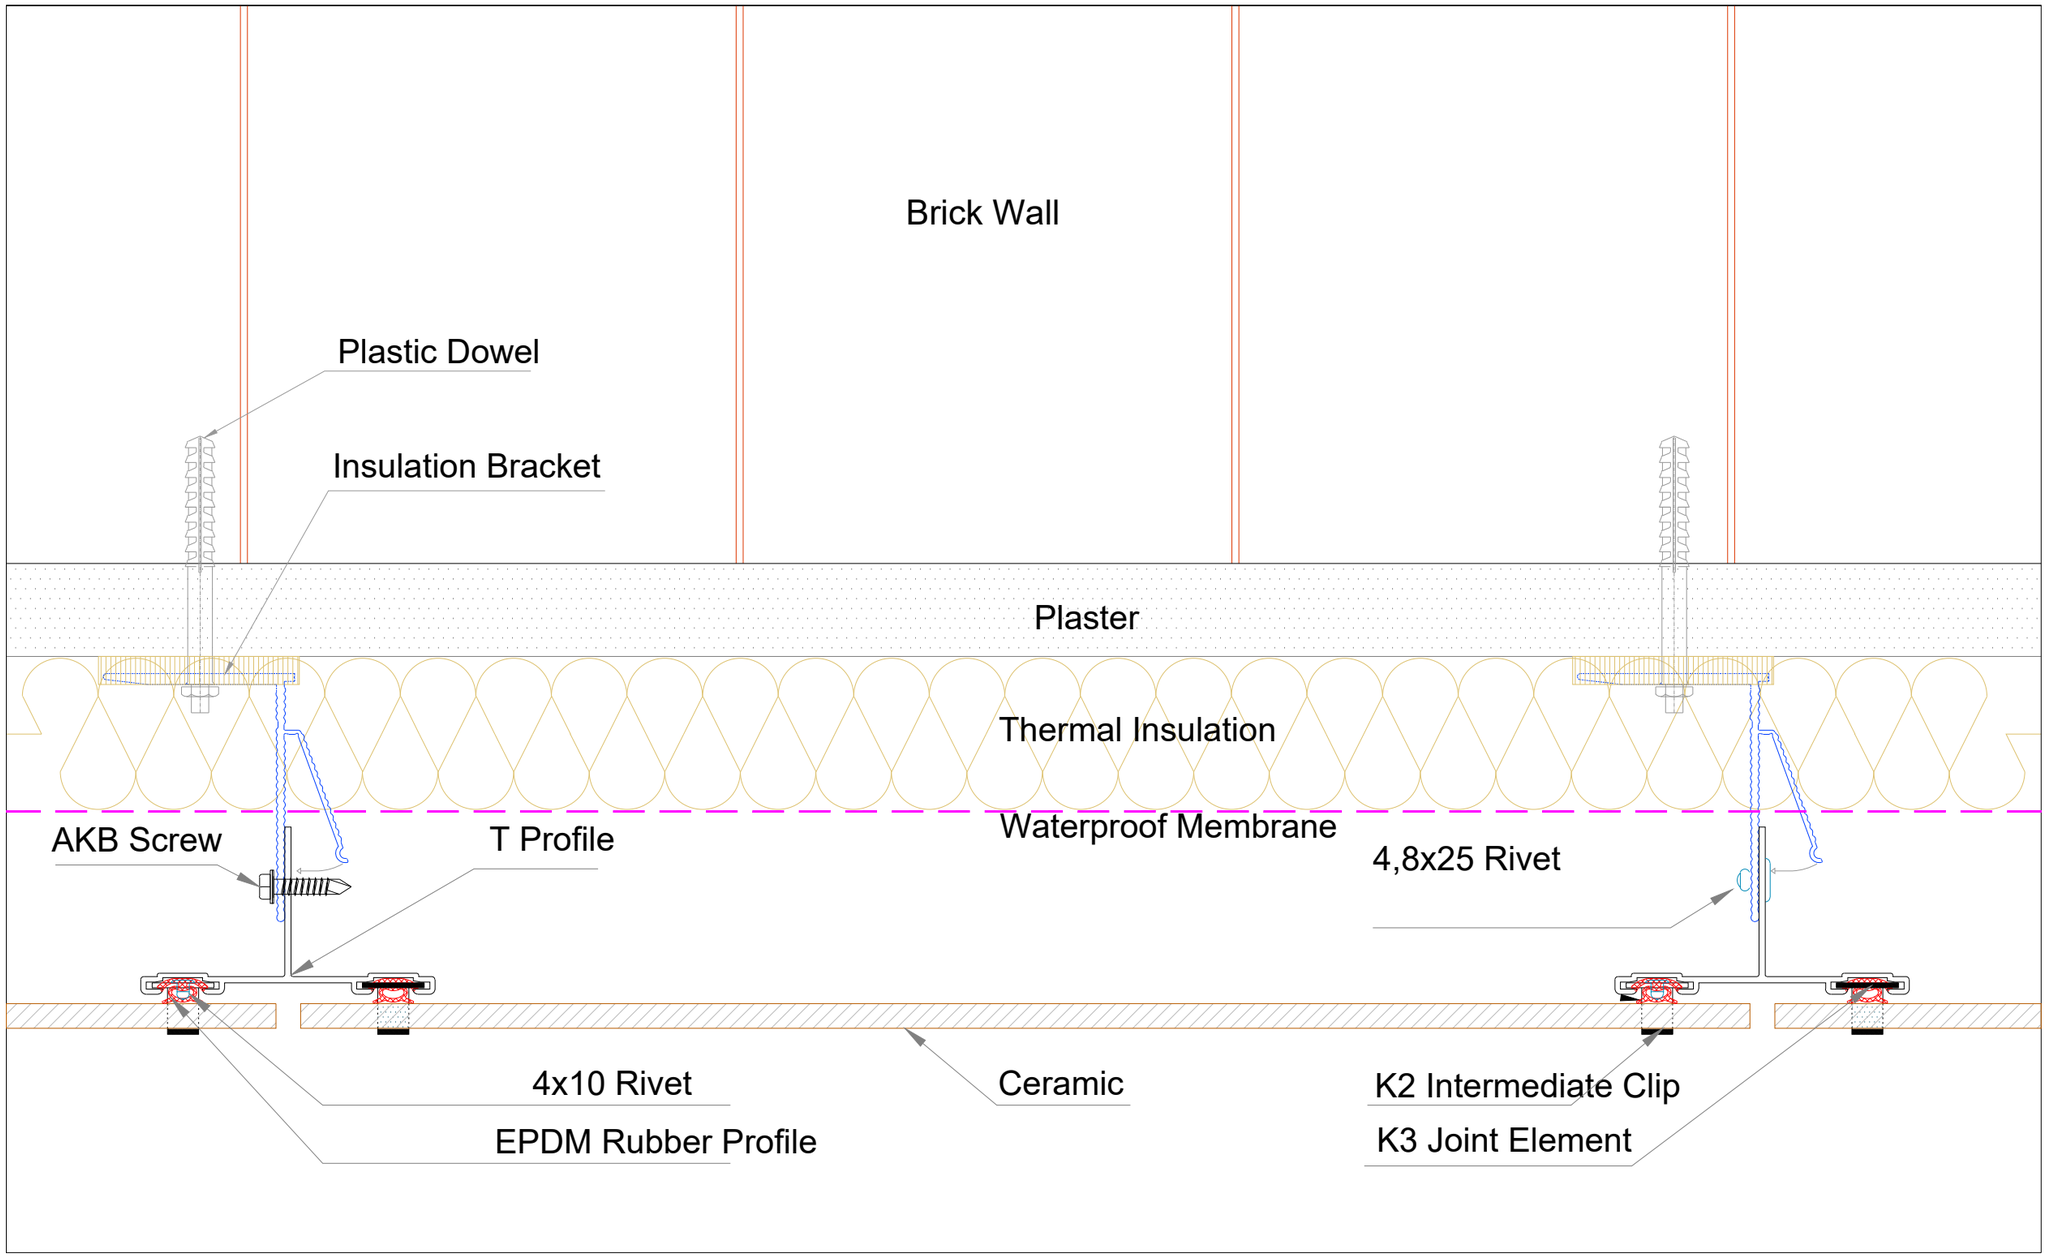
Brick Wall
Plastic Dowel
Insulation Bracket
Plaster
Thermal Insulation
Waterproof Membrane
AKB Screw
T Profile
4,8x25 Rivet
4x10 Rivet
EPDM Rubber Profile
Ceramic
K2 Intermediate Clip
K3 Joint Element

DETAIL 1

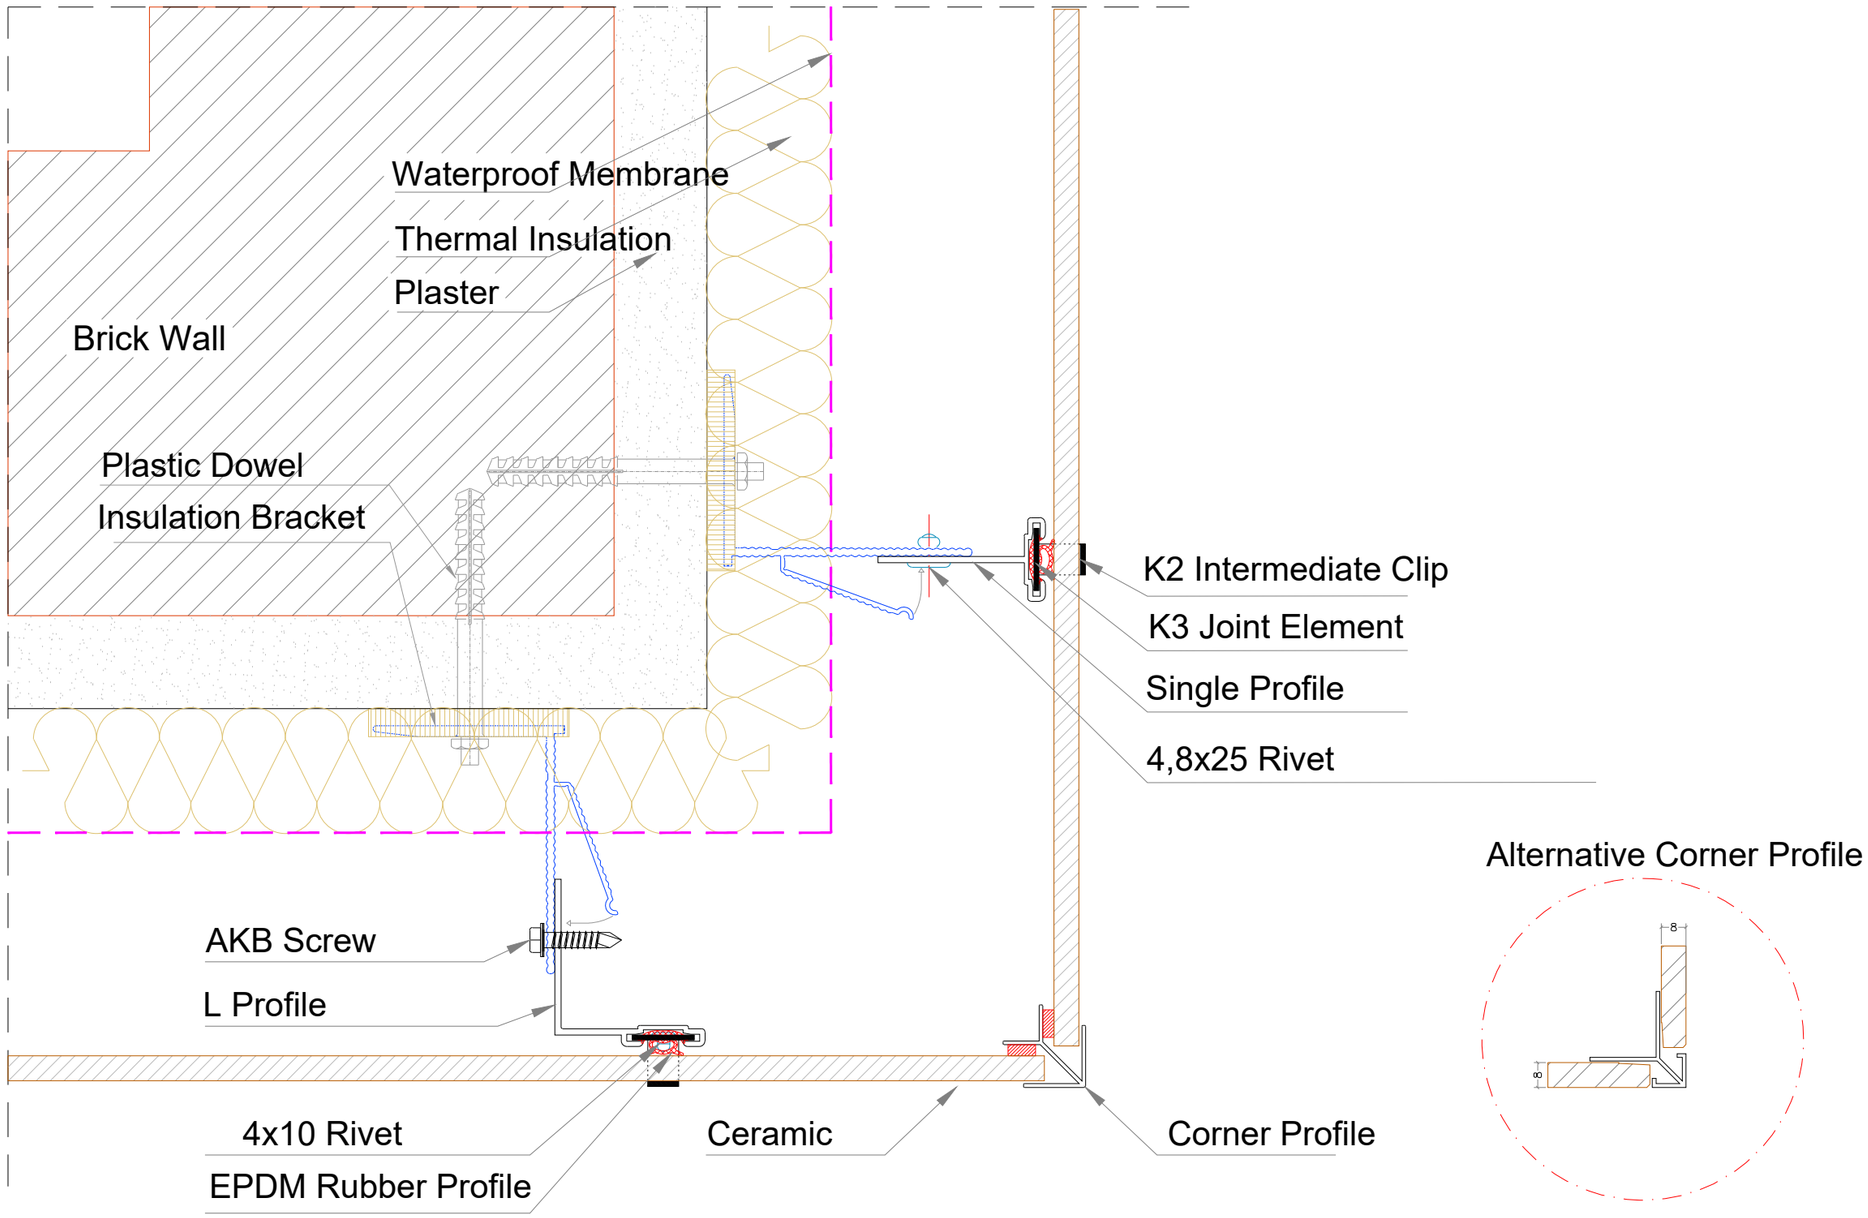
Waterproof Membrane
Thermal Insulation
Plaster
Brick Wall
Plastic Dowel
Insulation Bracket
K2 Intermediate Clip
K3 Joint Element
Single Profile
4,8x25 Rivet
AKB Screw
L Profile
4x10 Rivet
EPDM Rubber Profile
Ceramic
Corner Profile
Alternative Corner Profile
8
8

DETAIL 2A

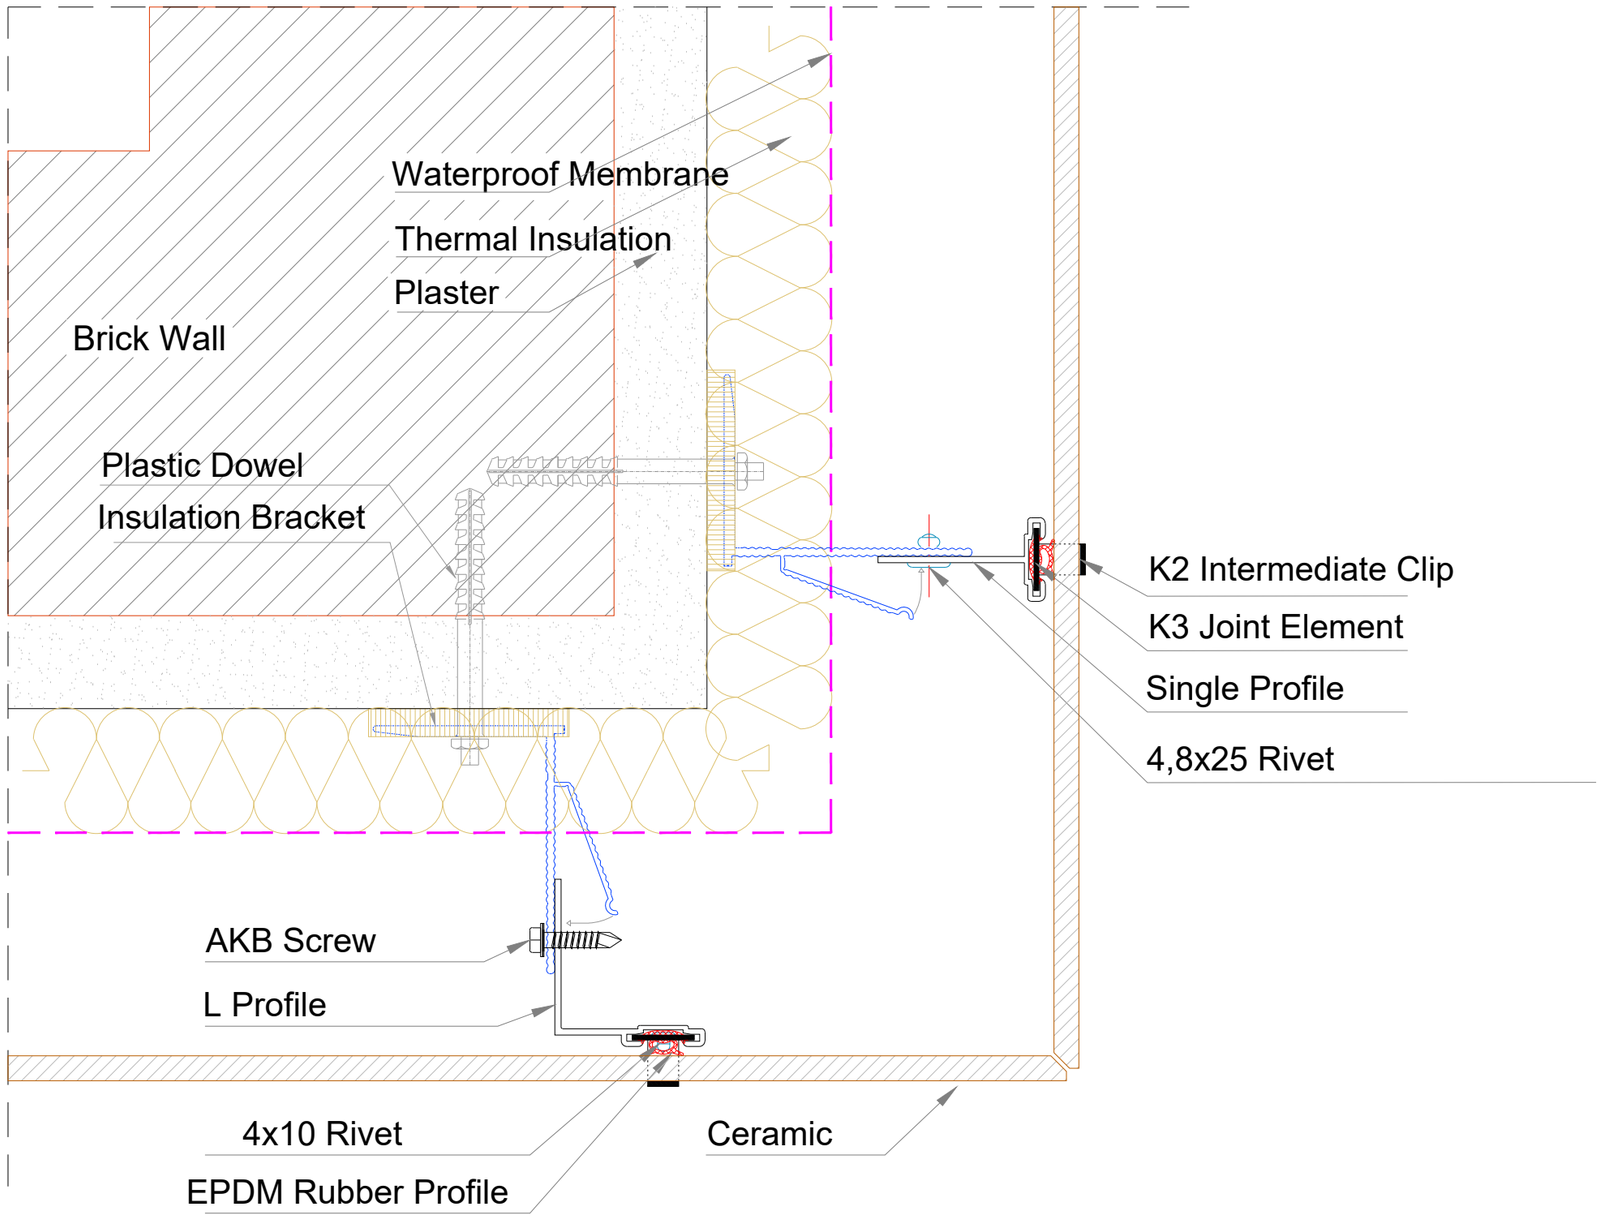
Waterproof Membrane
Thermal Insulation
Plaster
Brick Wall
Plastic Dowel
Insulation Bracket
K2 Intermediate Clip
K3 Joint Element
Single Profile
4,8x25 Rivet
AKB Screw
L Profile
4x10 Rivet
EPDM Rubber Profile
Ceramic

DETAIL 2B

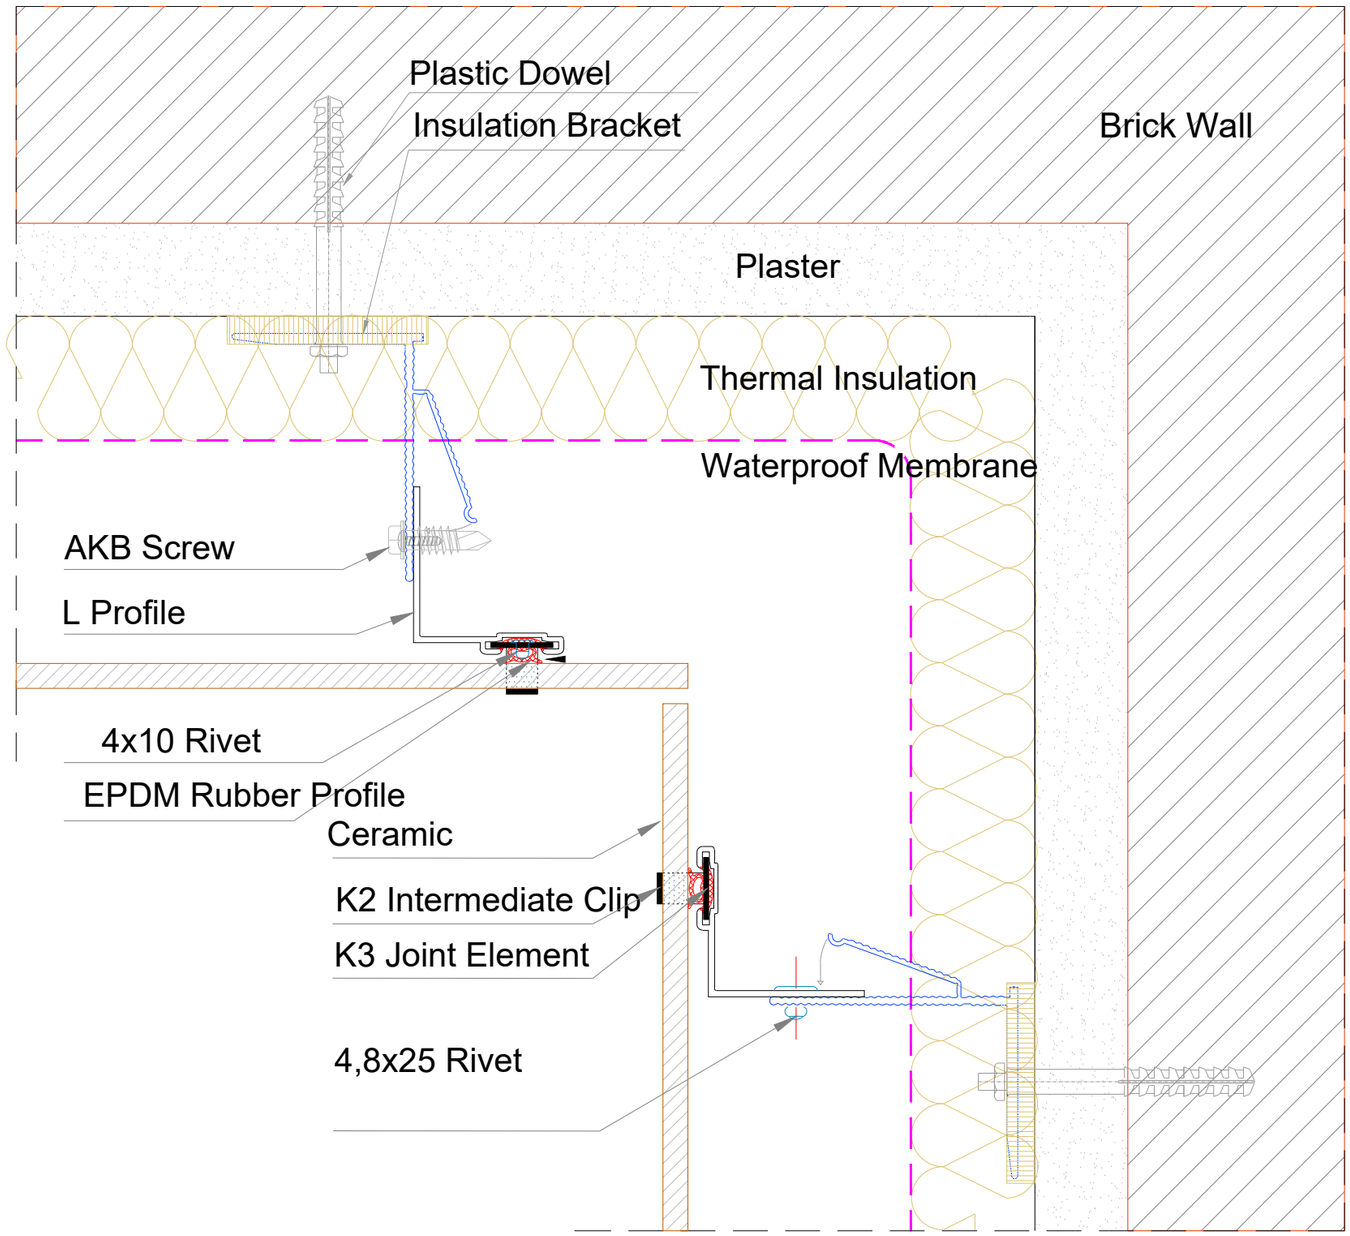
Plastic Dowel
Insulation Bracket
Brick Wall
Plaster
Thermal Insulation
Waterproof Membrane
AKB Screw
L Profile
4x10 Rivet
EPDM Rubber Profile
Ceramic
K2 Intermediate Clip
K3 Joint Element
4,8x25 Rivet

DETAIL 3

CERAMIC - VISIBLE FIXING

SYSTEM AGS 10

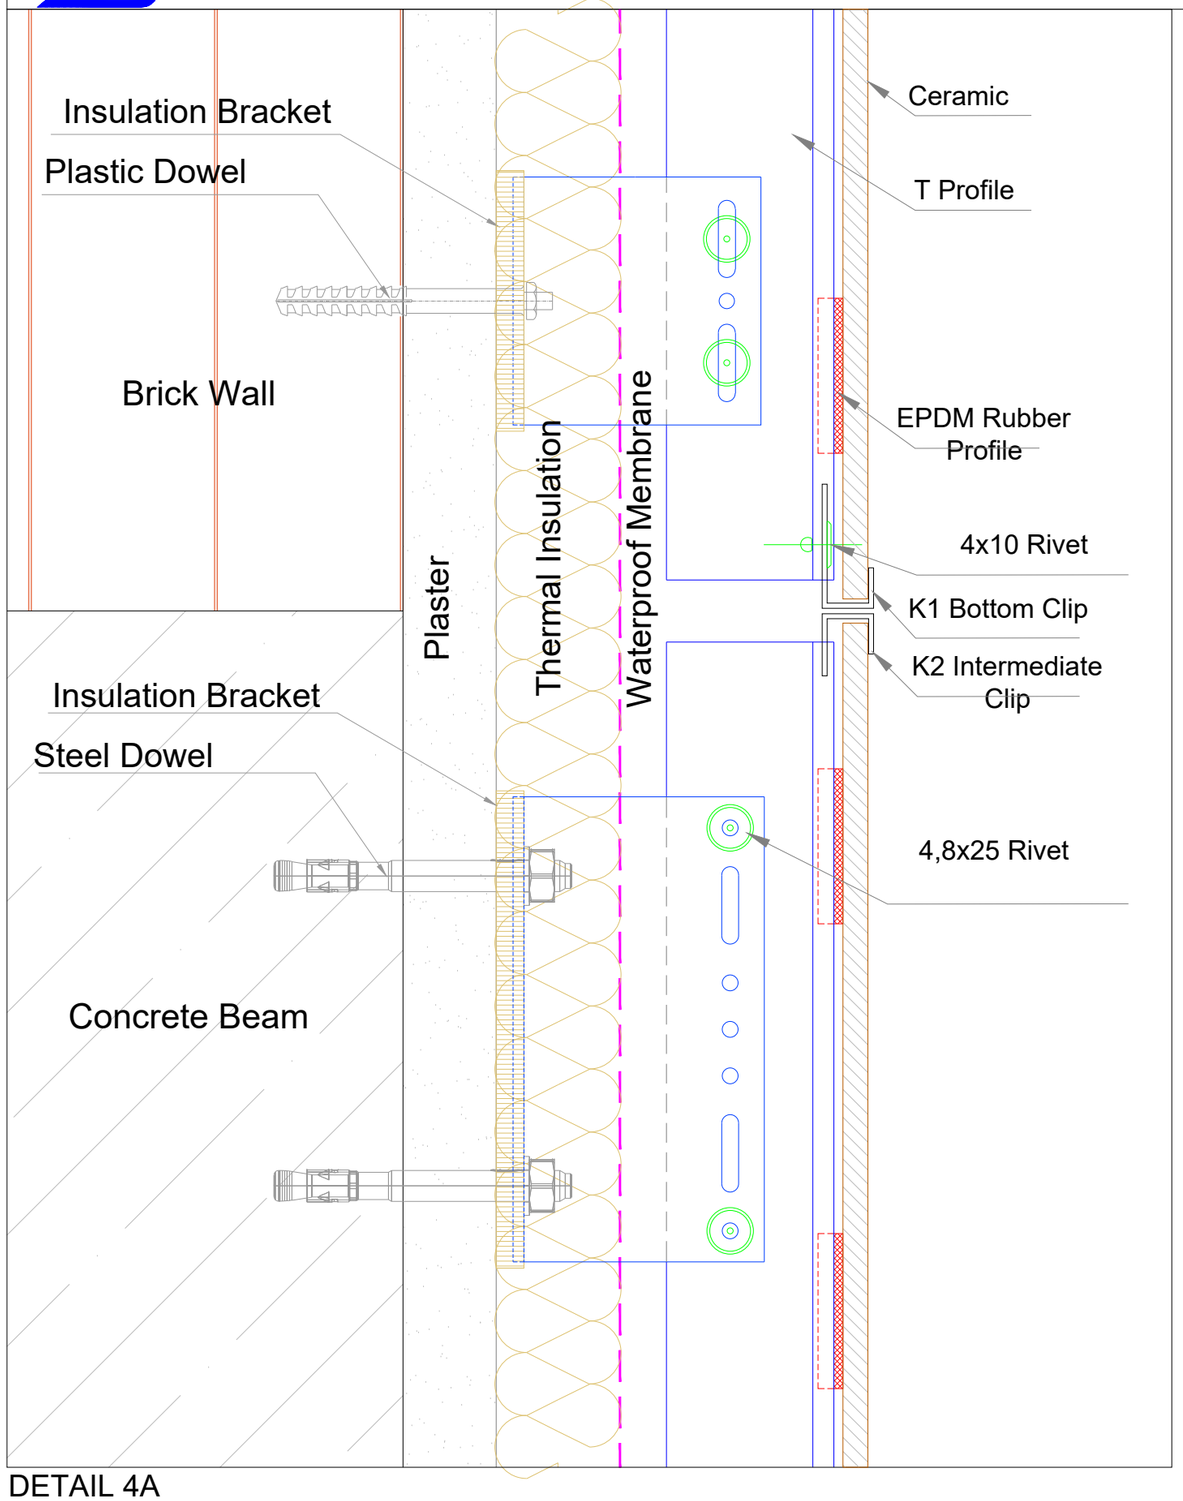

DETAIL 4A

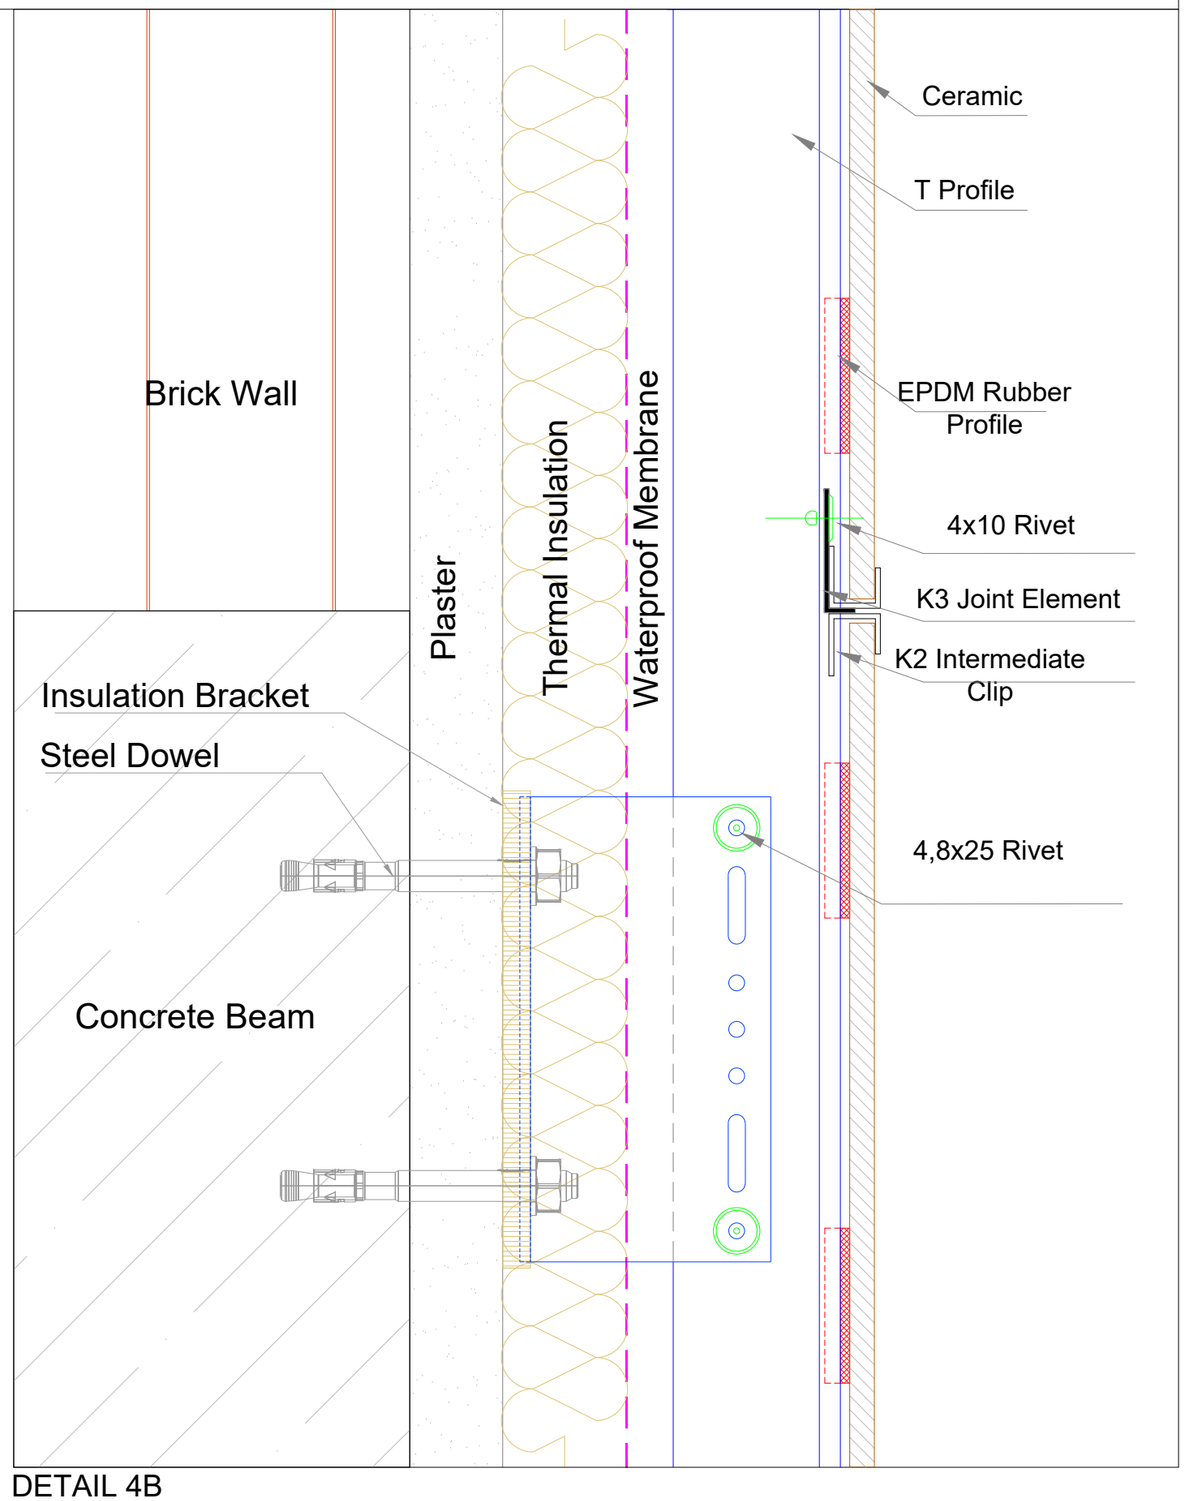

DETAIL 4B

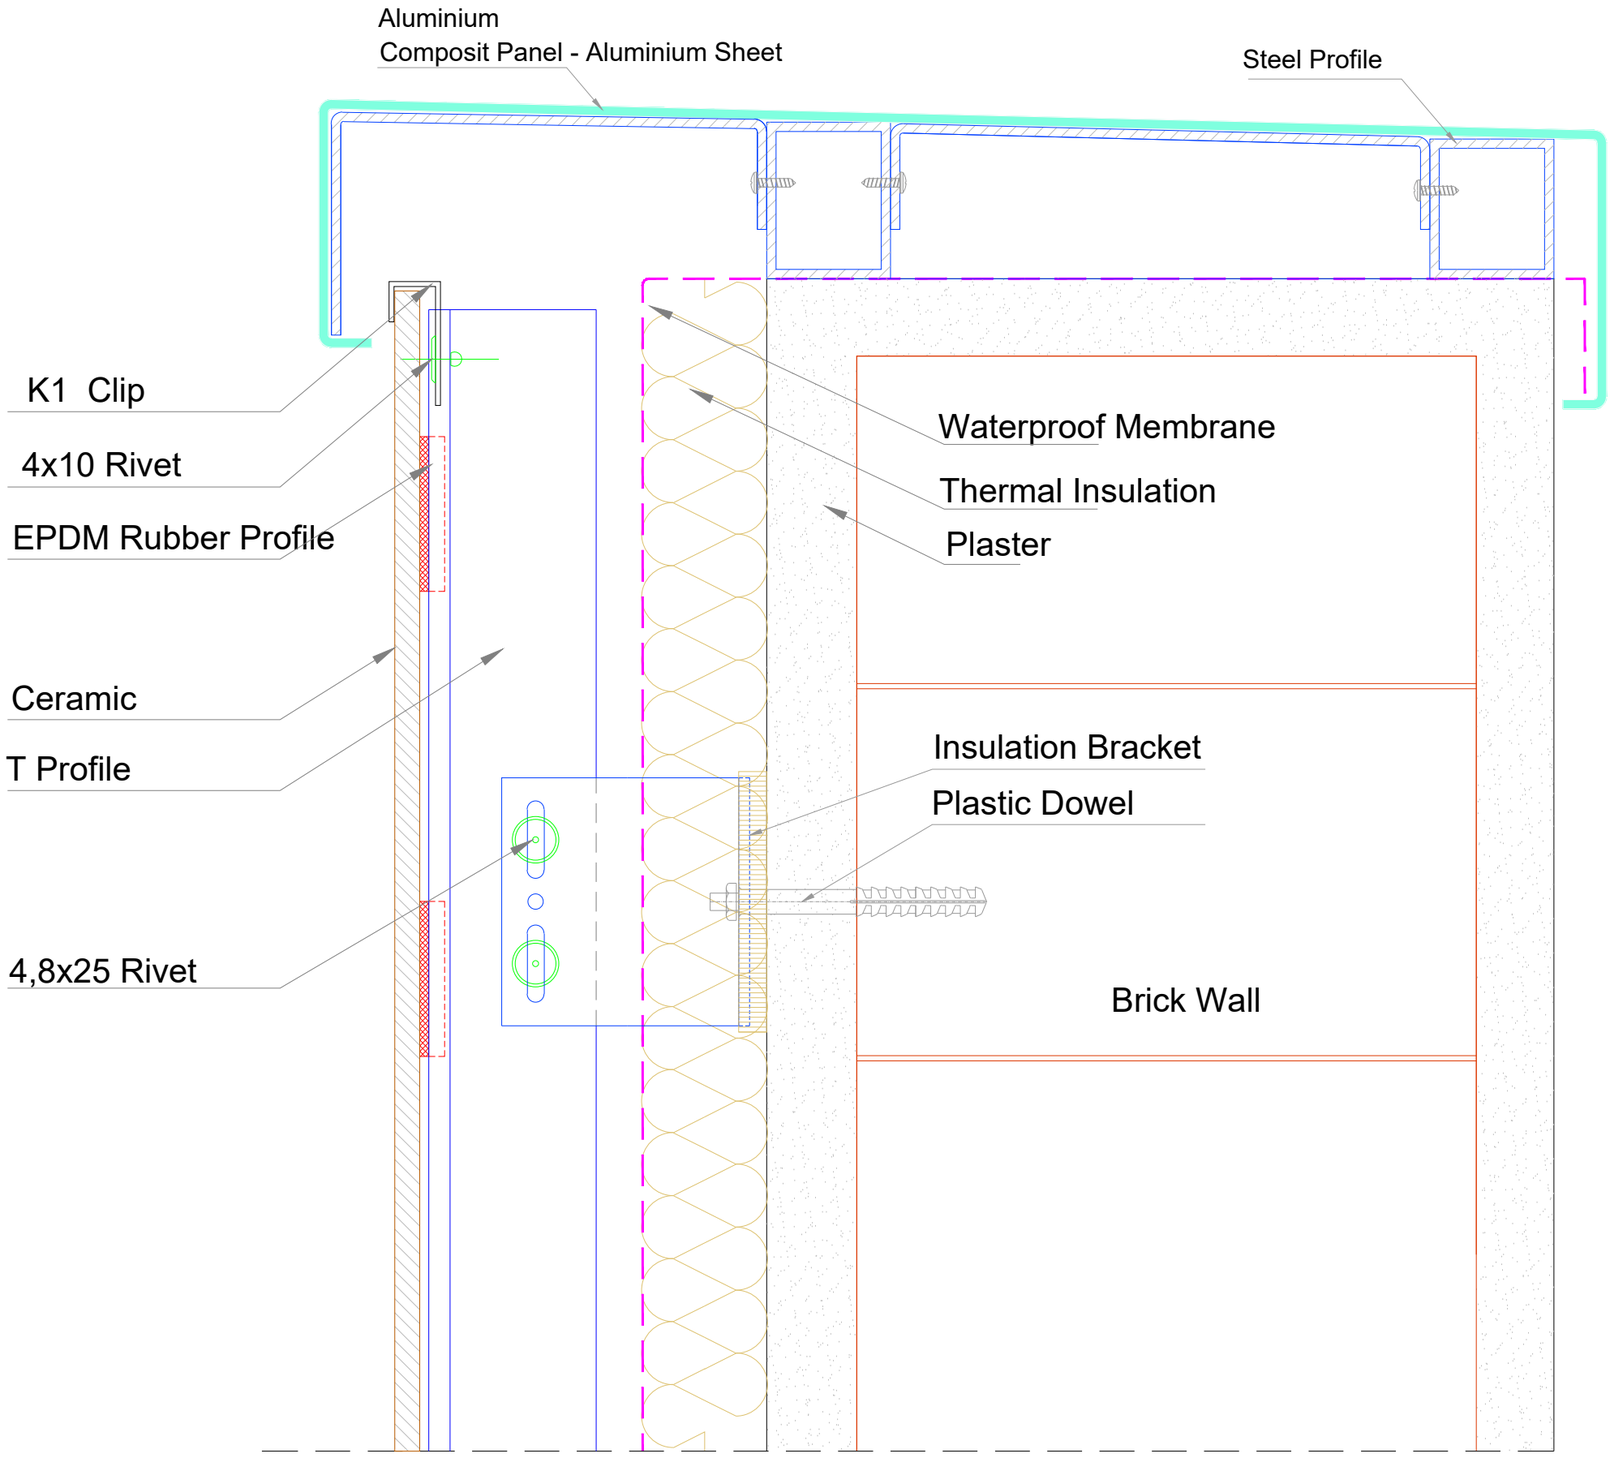
Aluminium
Composit Panel - Aluminium Sheet
Steel Profile
K1 Clip
4x10 Rivet
EPDM Rubber Profile
Waterproof Membrane
Thermal Insulation
Plaster
Ceramic
T Profile
Insulation Bracket
Plastic Dowel
4,8x25 Rivet
Brick Wall

DETAIL 5

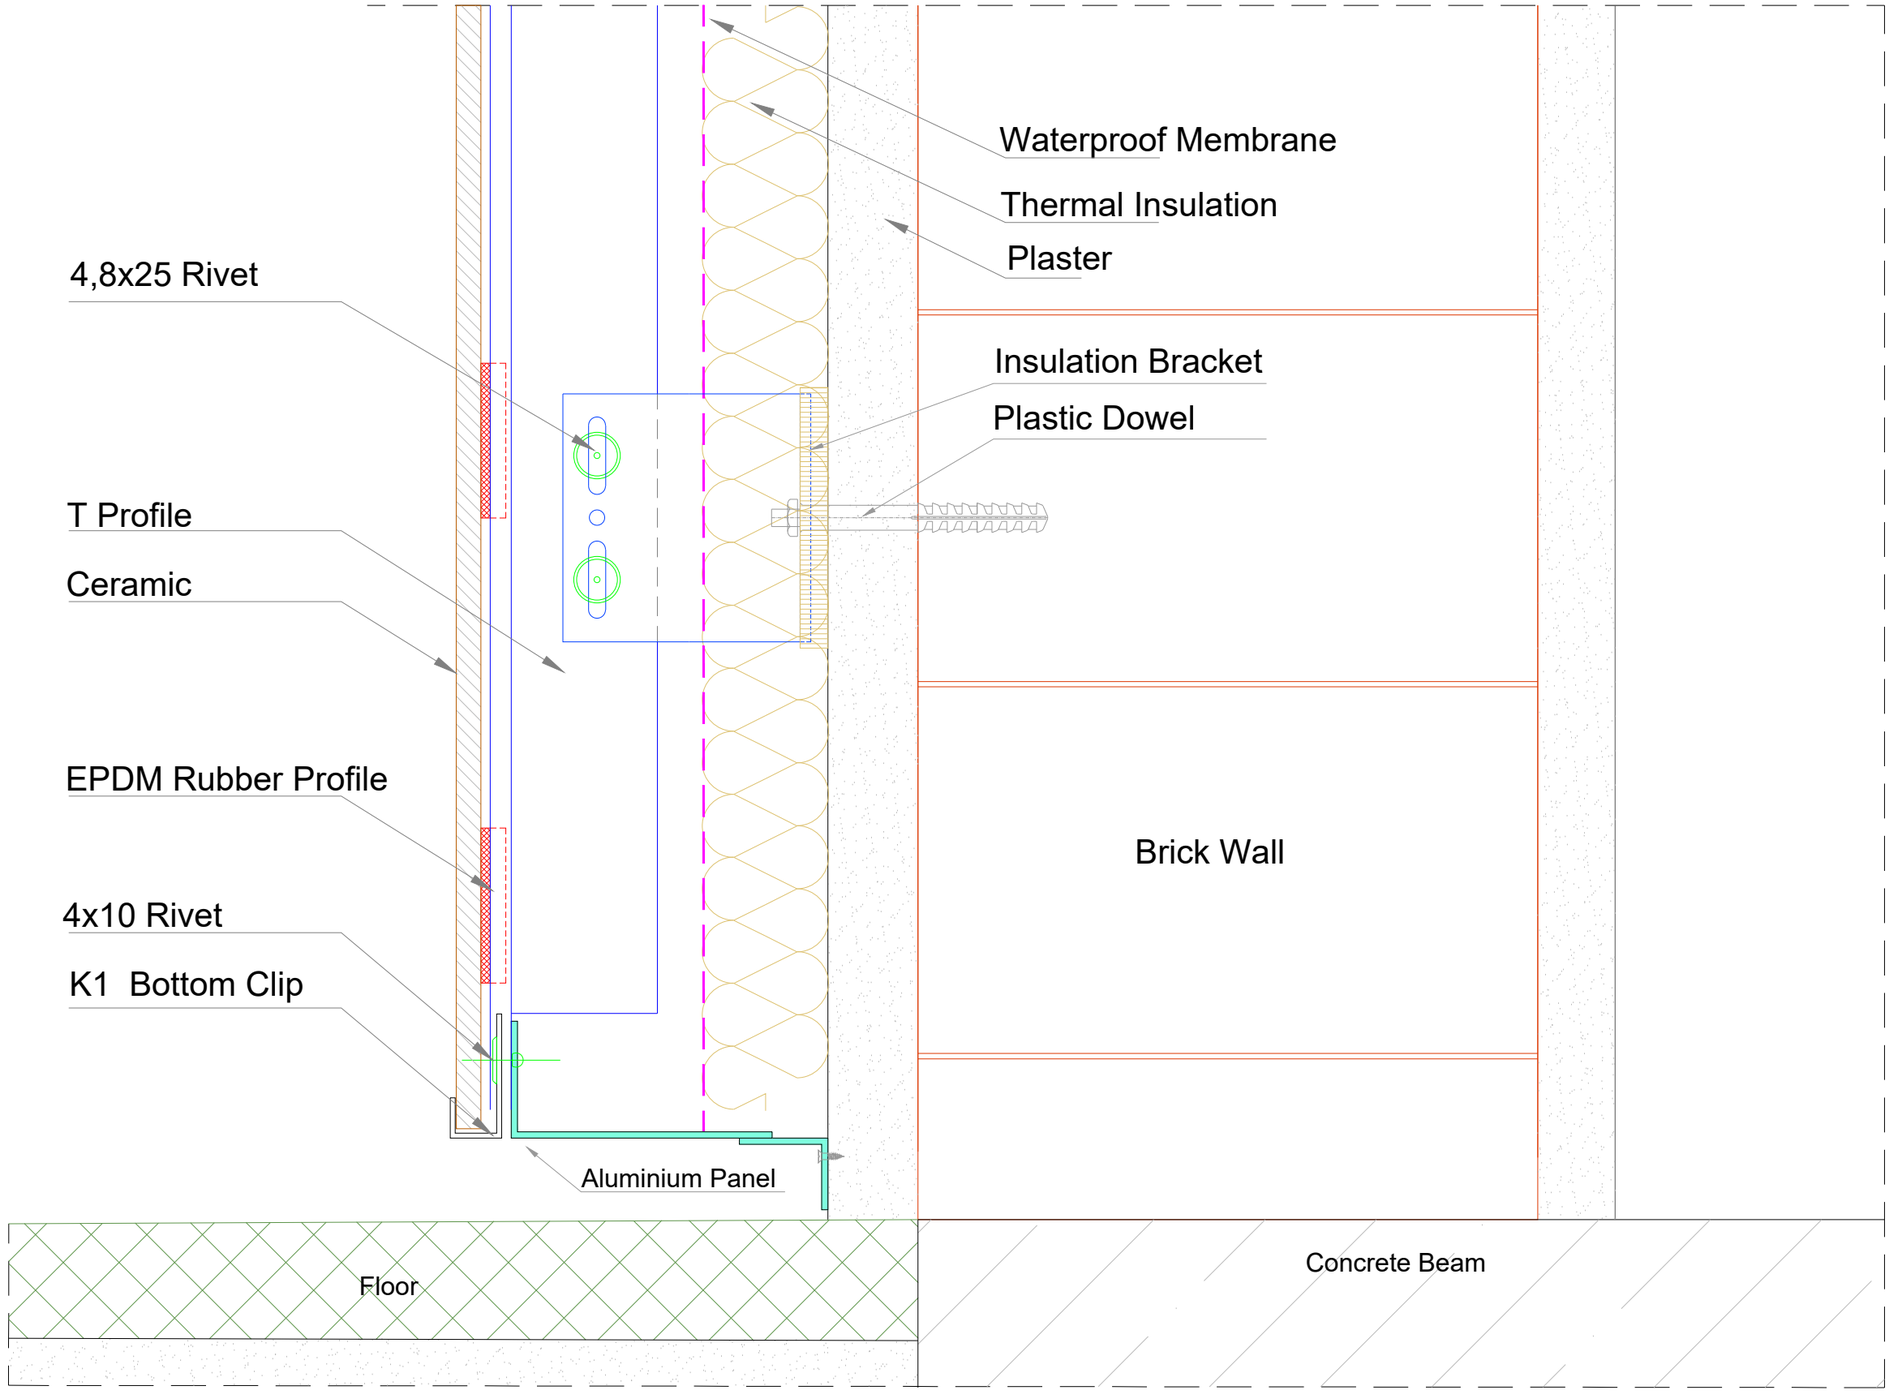
Waterproof Membrane
Thermal Insulation
Plaster
4,8x25 Rivet
Insulation Bracket
Plastic Dowel
T Profile
Ceramic
EPDM Rubber Profile
Brick Wall
4x10 Rivet
K1 Bottom Clip
Aluminium Panel
Floor
Concrete Beam

DETAIL 6

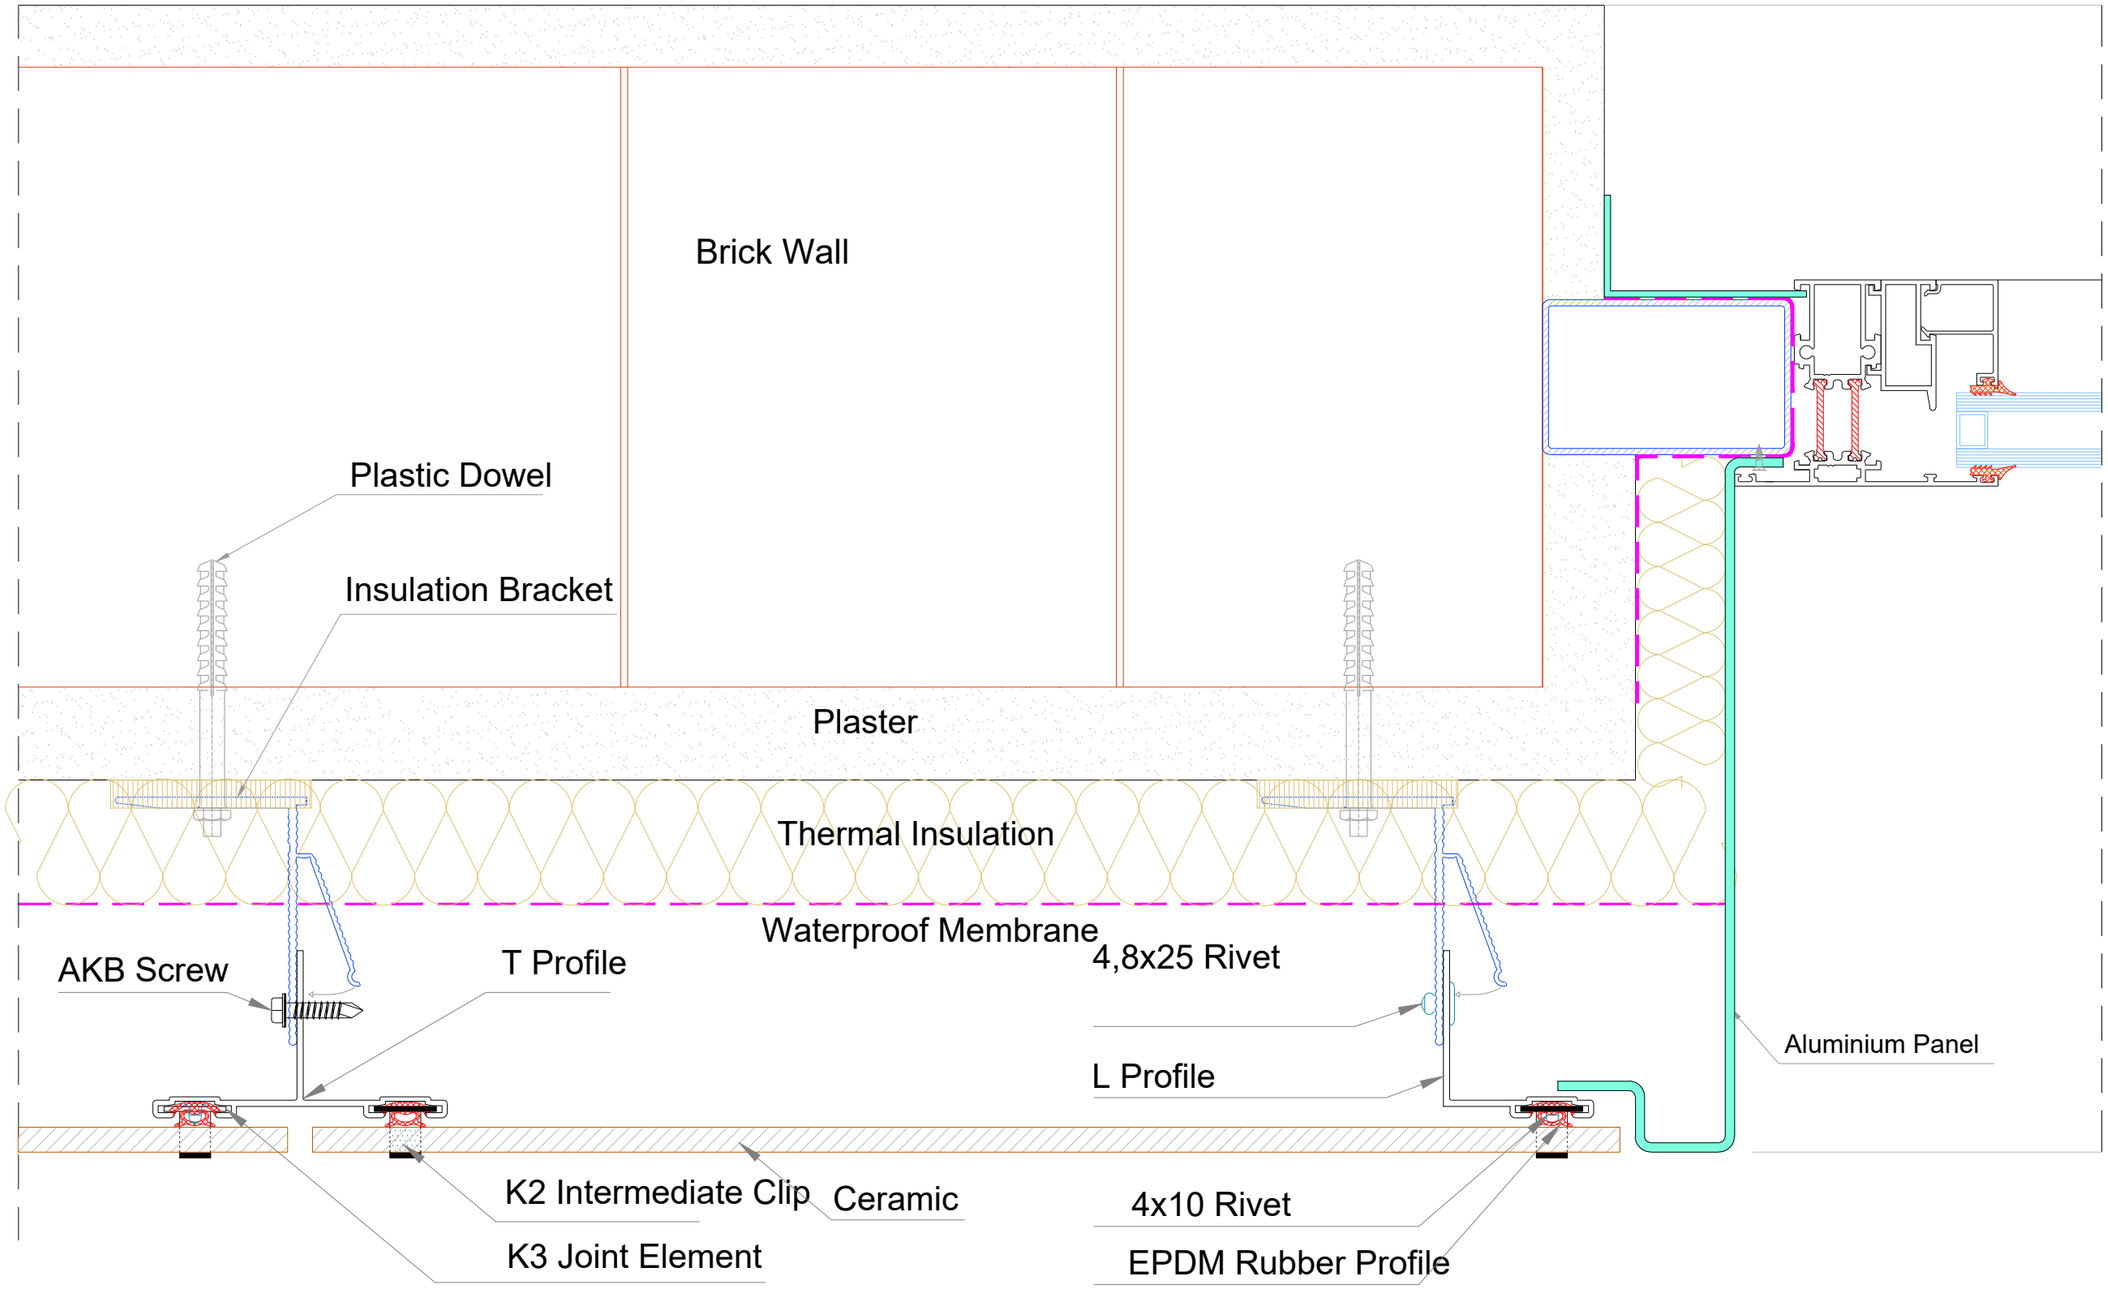
Brick Wall
Plastic Dowel
Insulation Bracket
Plaster
Thermal Insulation
Waterproof Membrane
AKB Screw
T Profile
4,8x25 Rivet
Aluminium Panel
L Profile
K2 Intermediate Clip
Ceramic
4x10 Rivet
K3 Joint Element
EPDM Rubber Profile

DETAIL 7

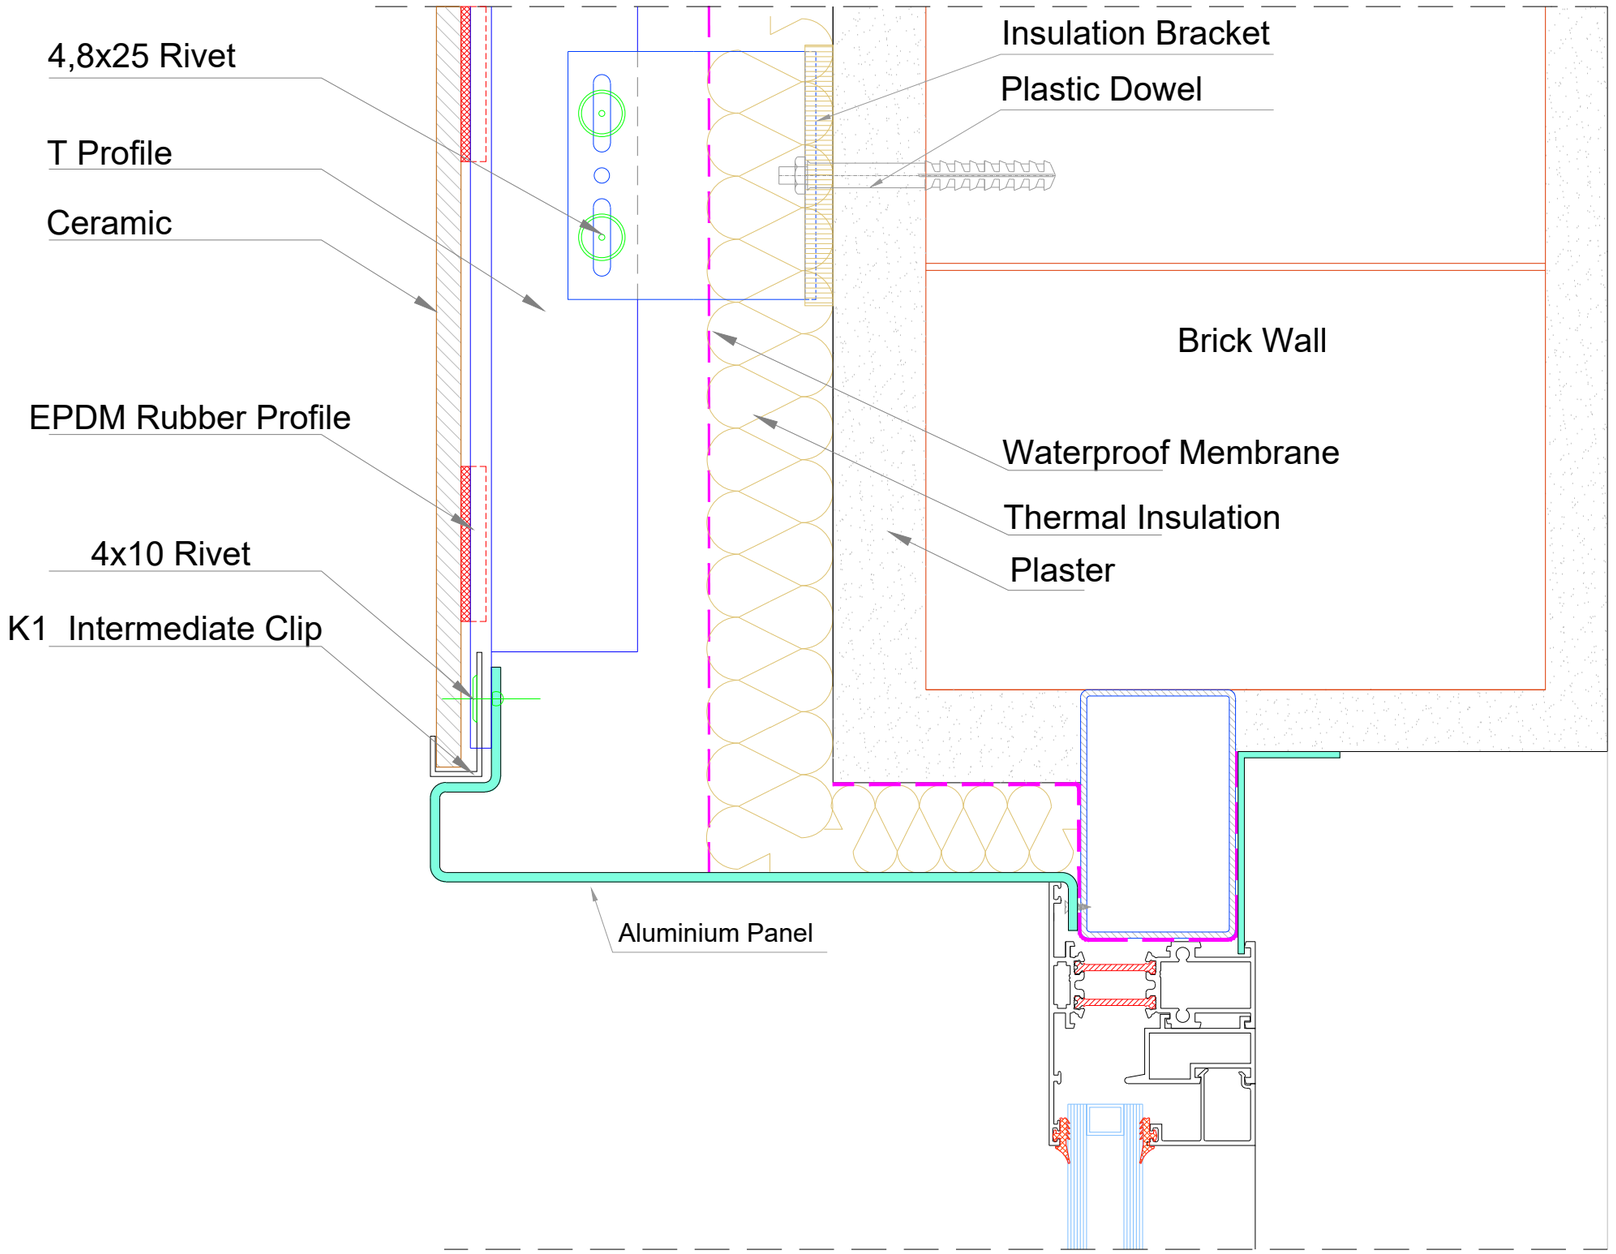
4,8x25 Rivet
T Profile
Ceramic
EPDM Rubber Profile
4x10 Rivet
K1 Intermediate Clip
Aluminium Panel
Insulation Bracket
Plastic Dowel
Brick Wall
Waterproof Membrane
Thermal Insulation
Plaster

DETAIL 8

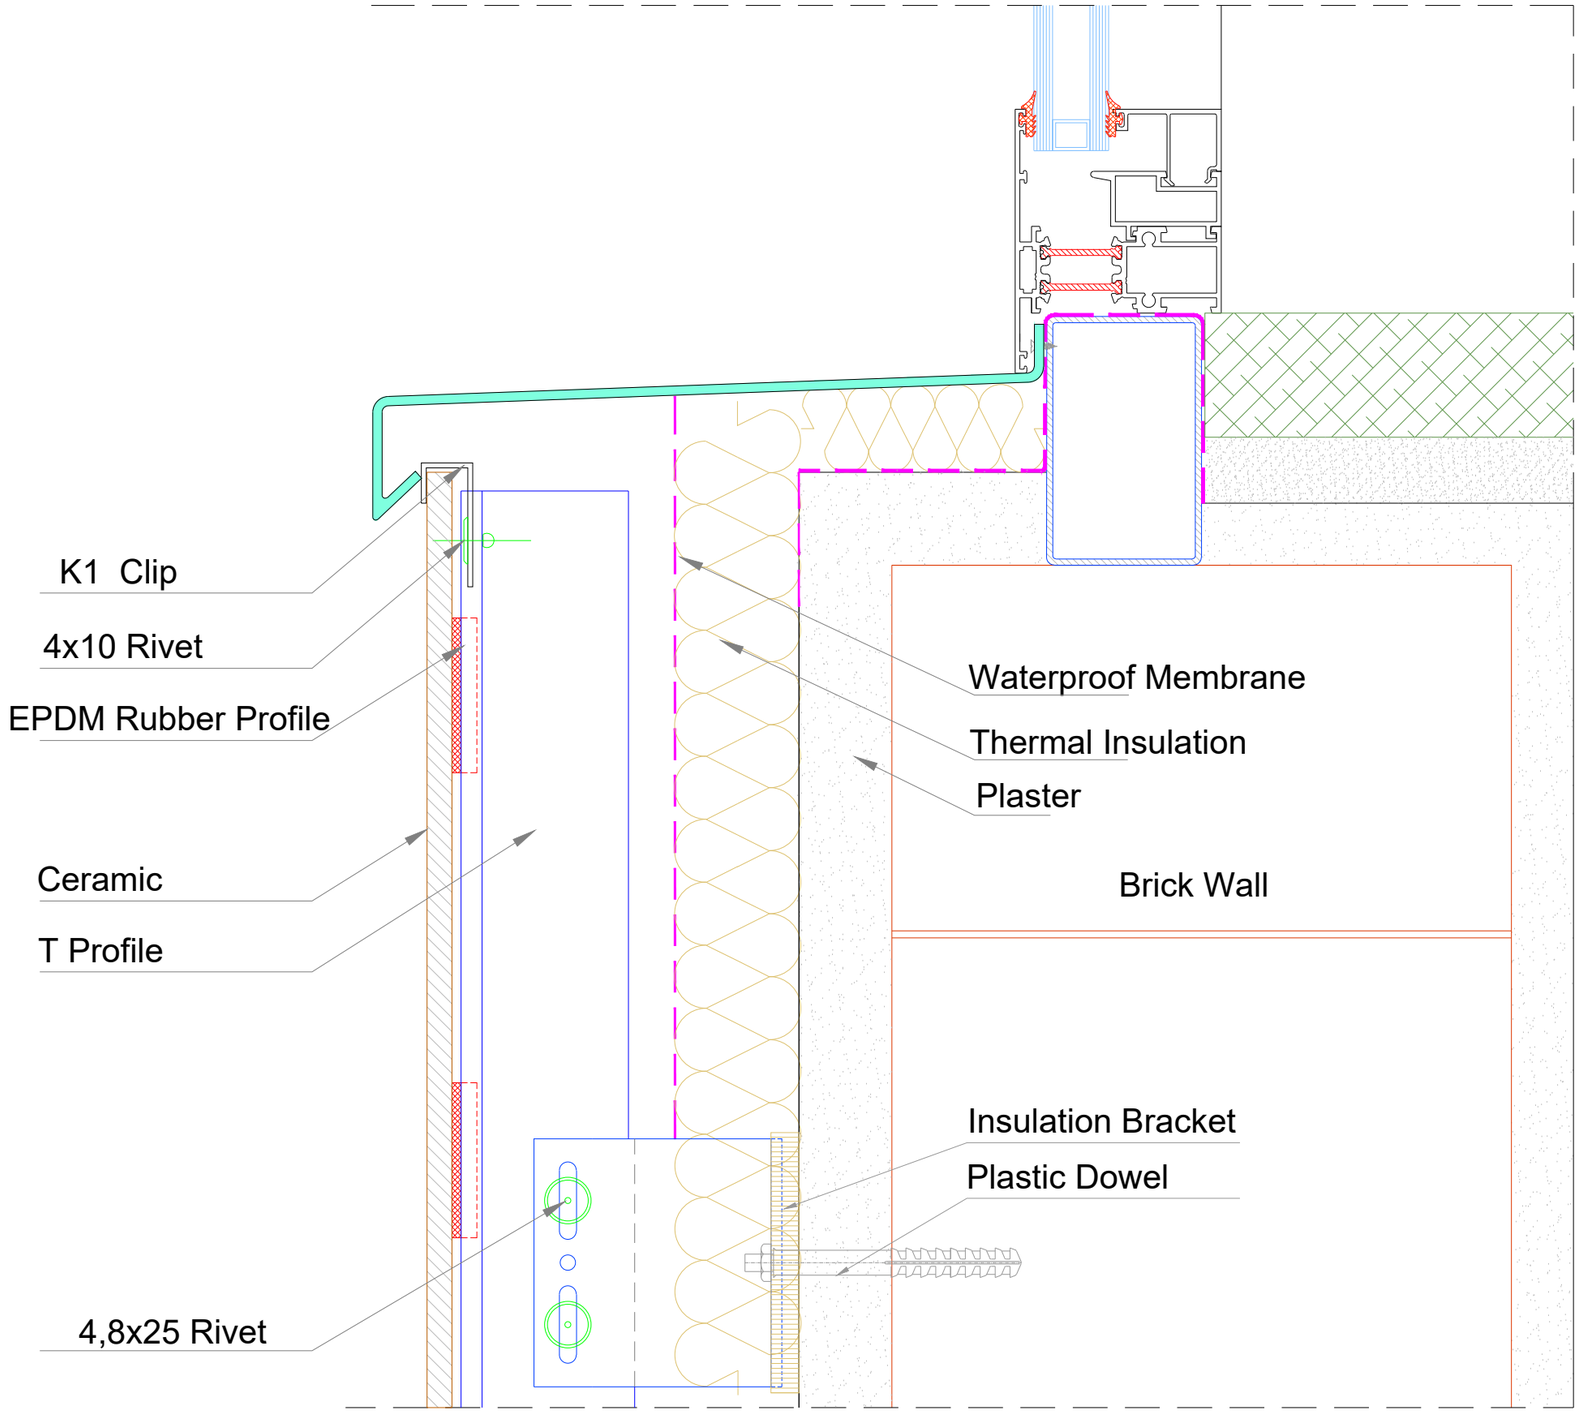
K1 Clip
4x10 Rivet
EPDM Rubber Profile
Ceramic
T Profile
4,8x25 Rivet
Waterproof Membrane
Thermal Insulation
Plaster
Brick Wall
Insulation Bracket
Plastic Dowel

DETAIL 9

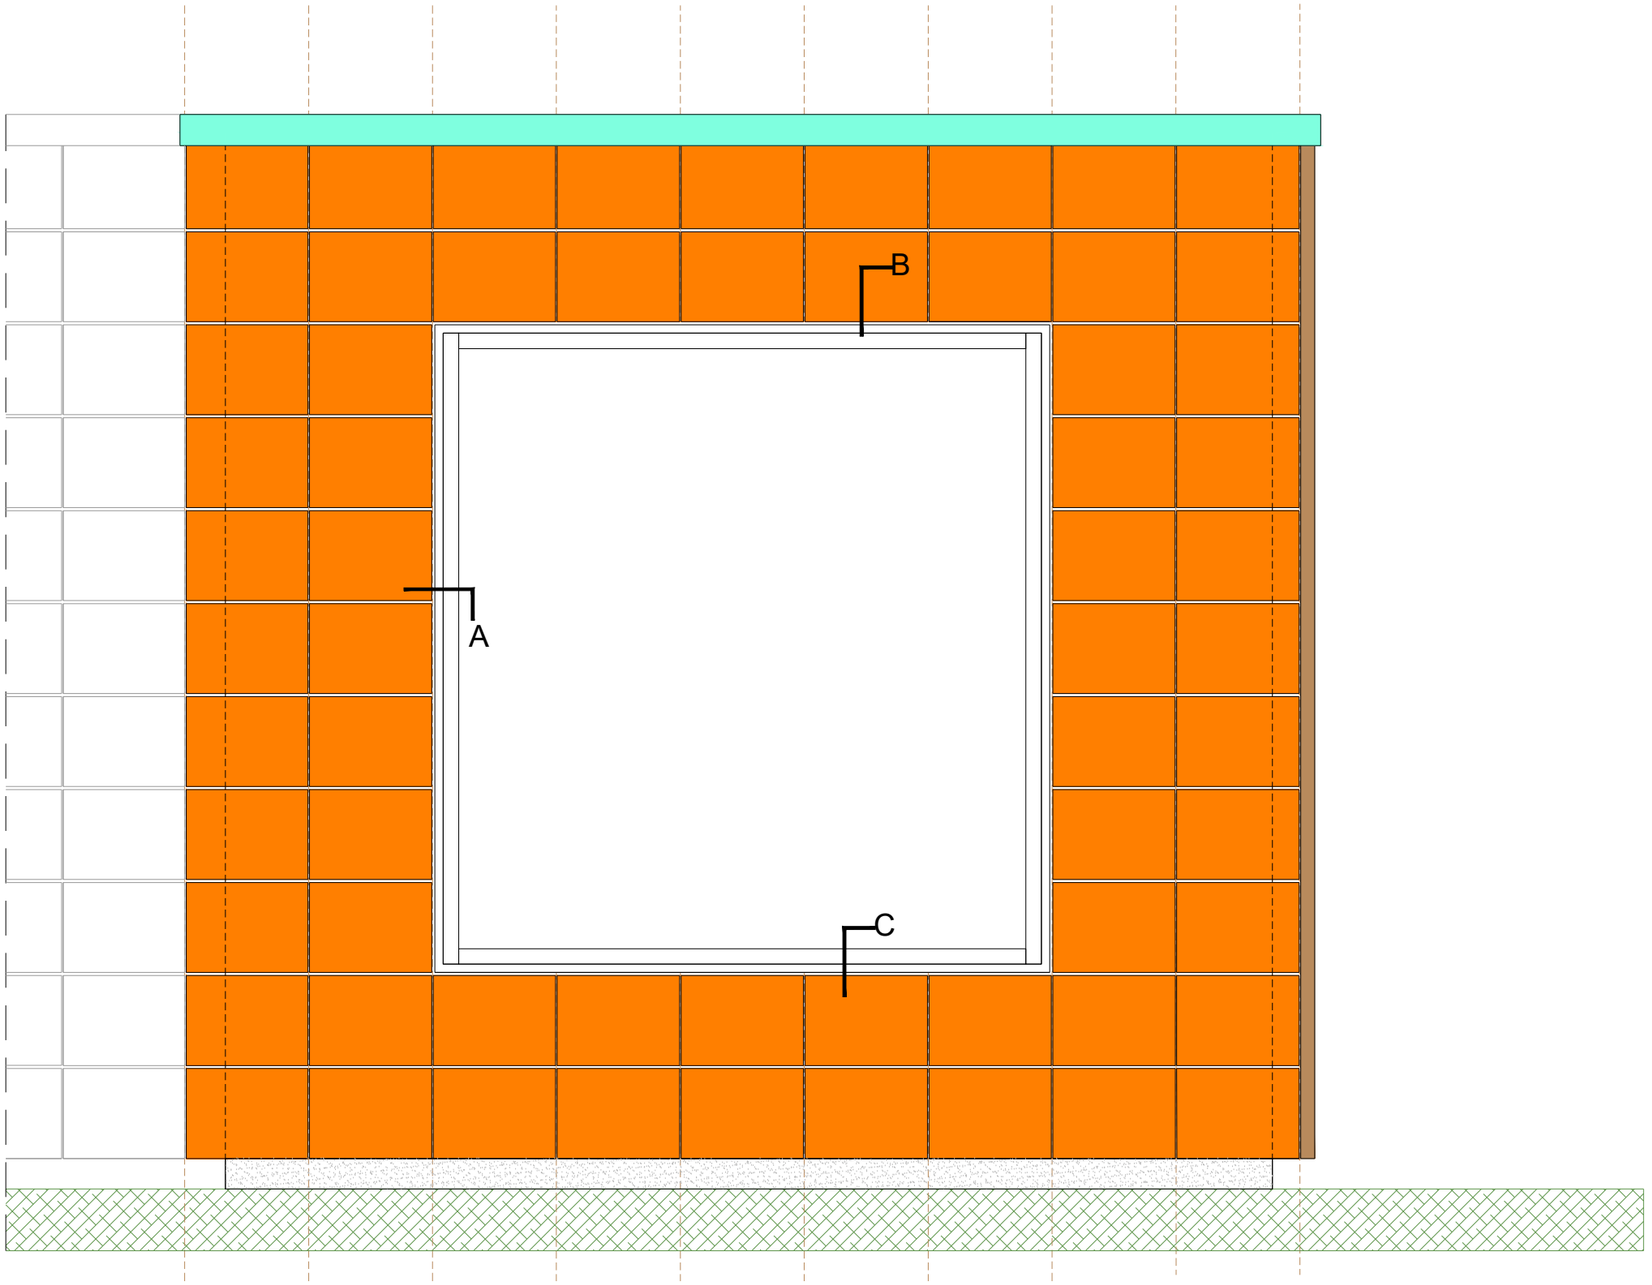

CERAMIC - SYSTEM VIEW

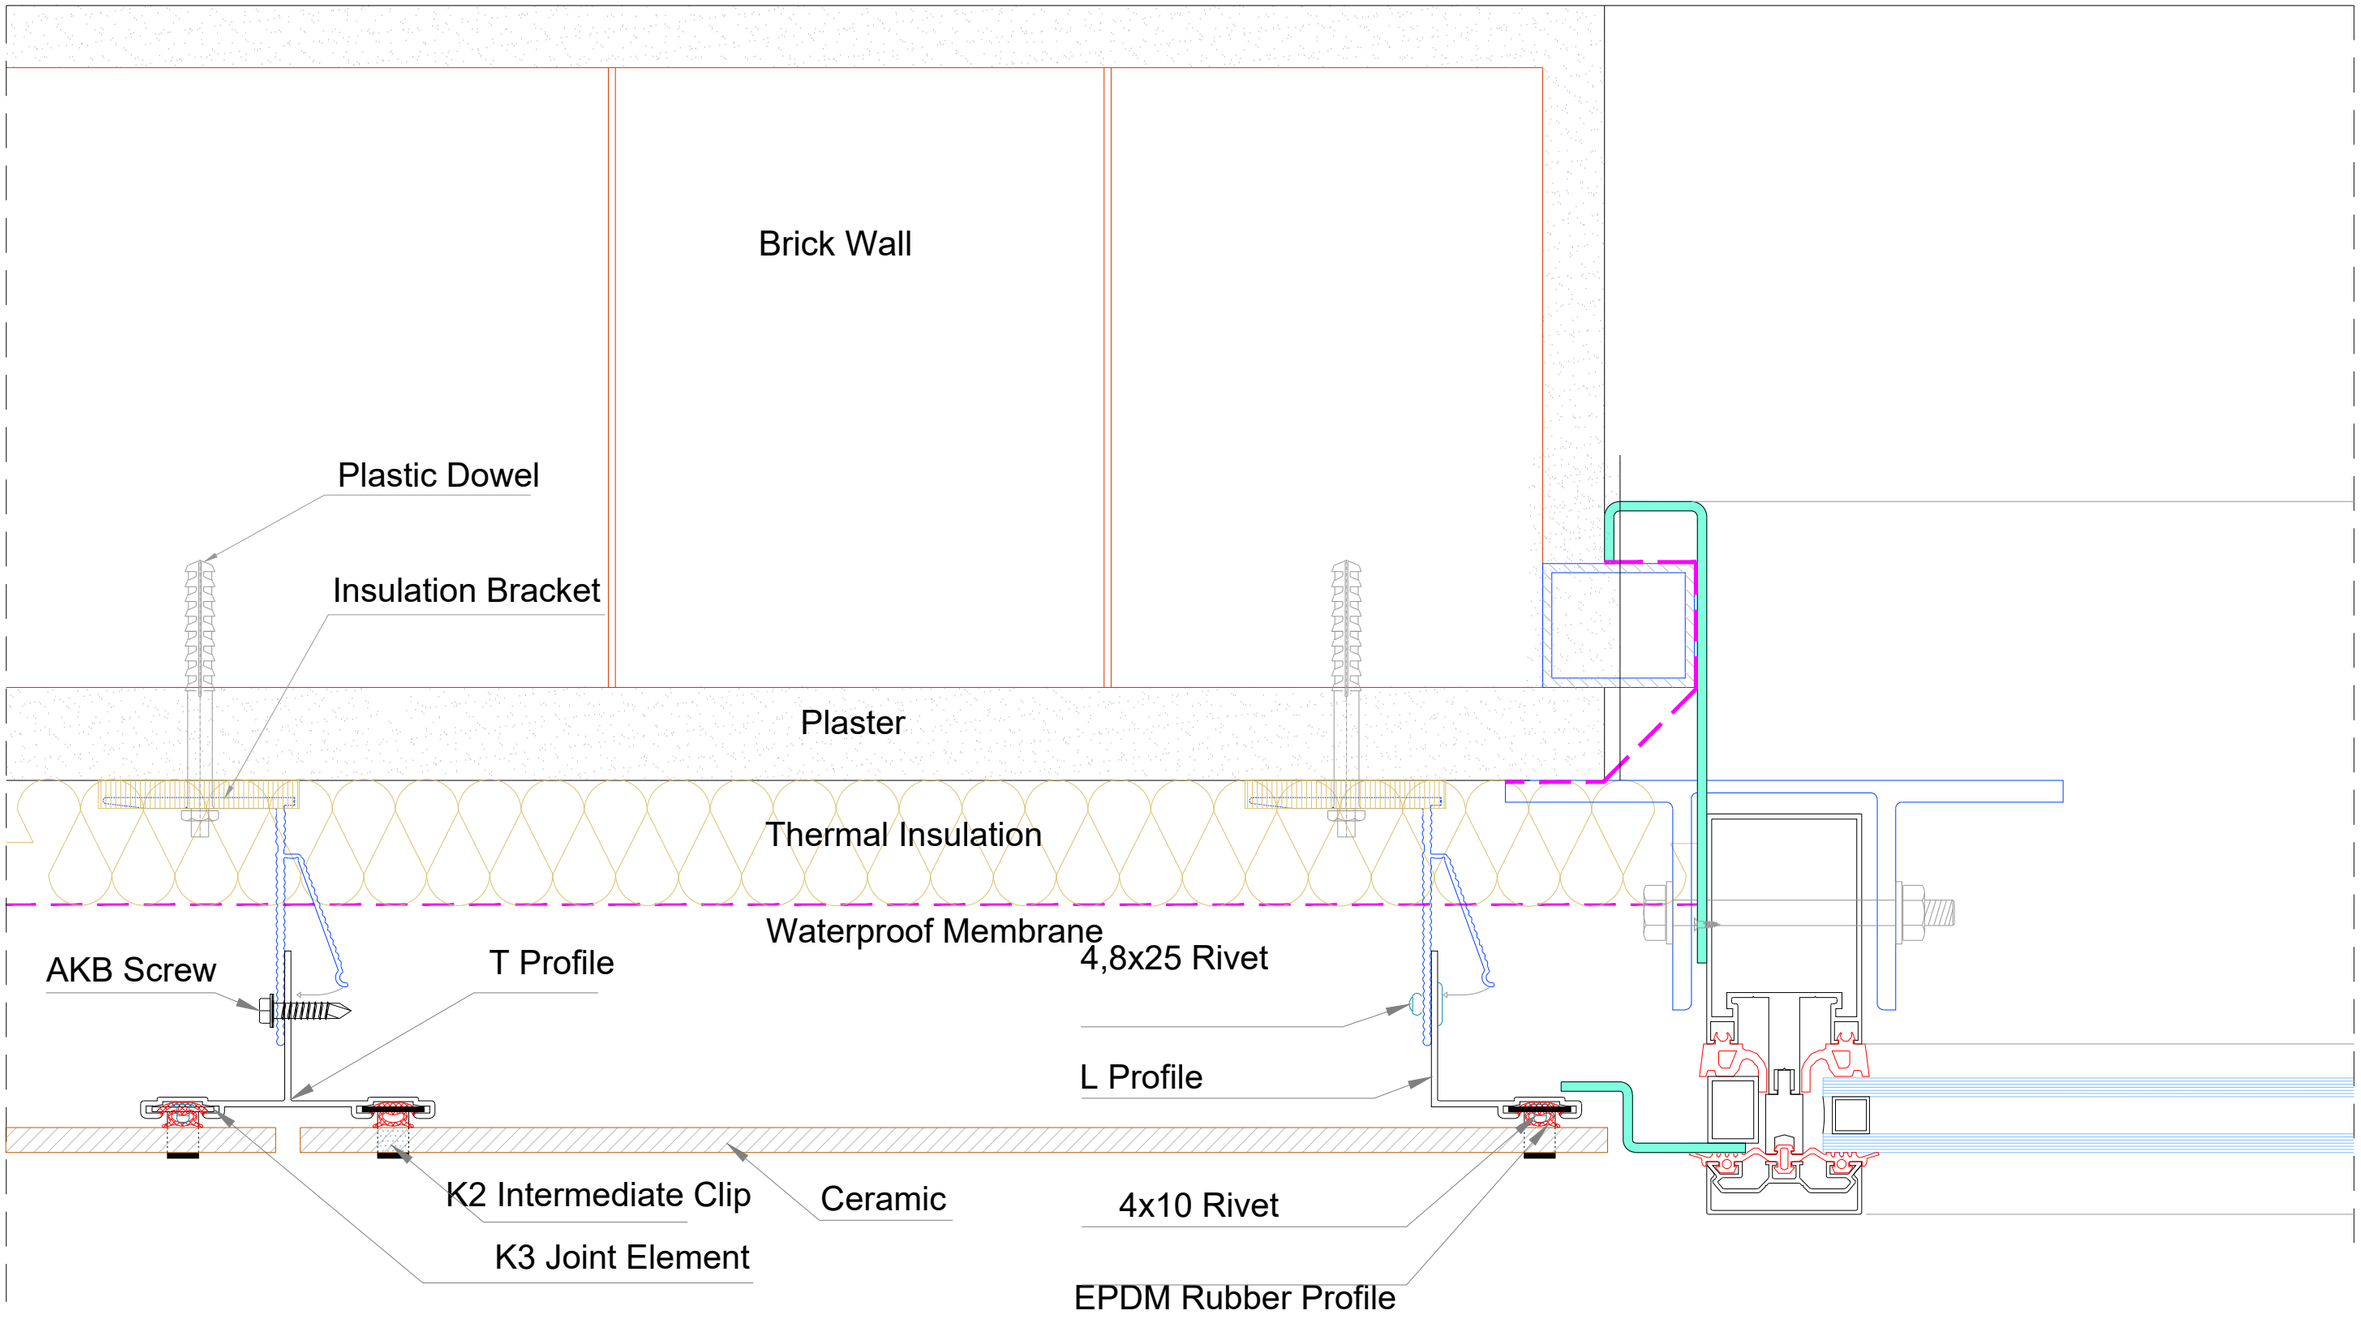
Brick Wall
Plastic Dowel
Insulation Bracket
Plaster
Thermal Insulation
Waterproof Membrane
AKB Screw
T Profile
4,8x25 Rivet
L Profile
K2 Intermediate Clip
Ceramic
4x10 Rivet
K3 Joint Element
EPDM Rubber Profile

DETAIL A

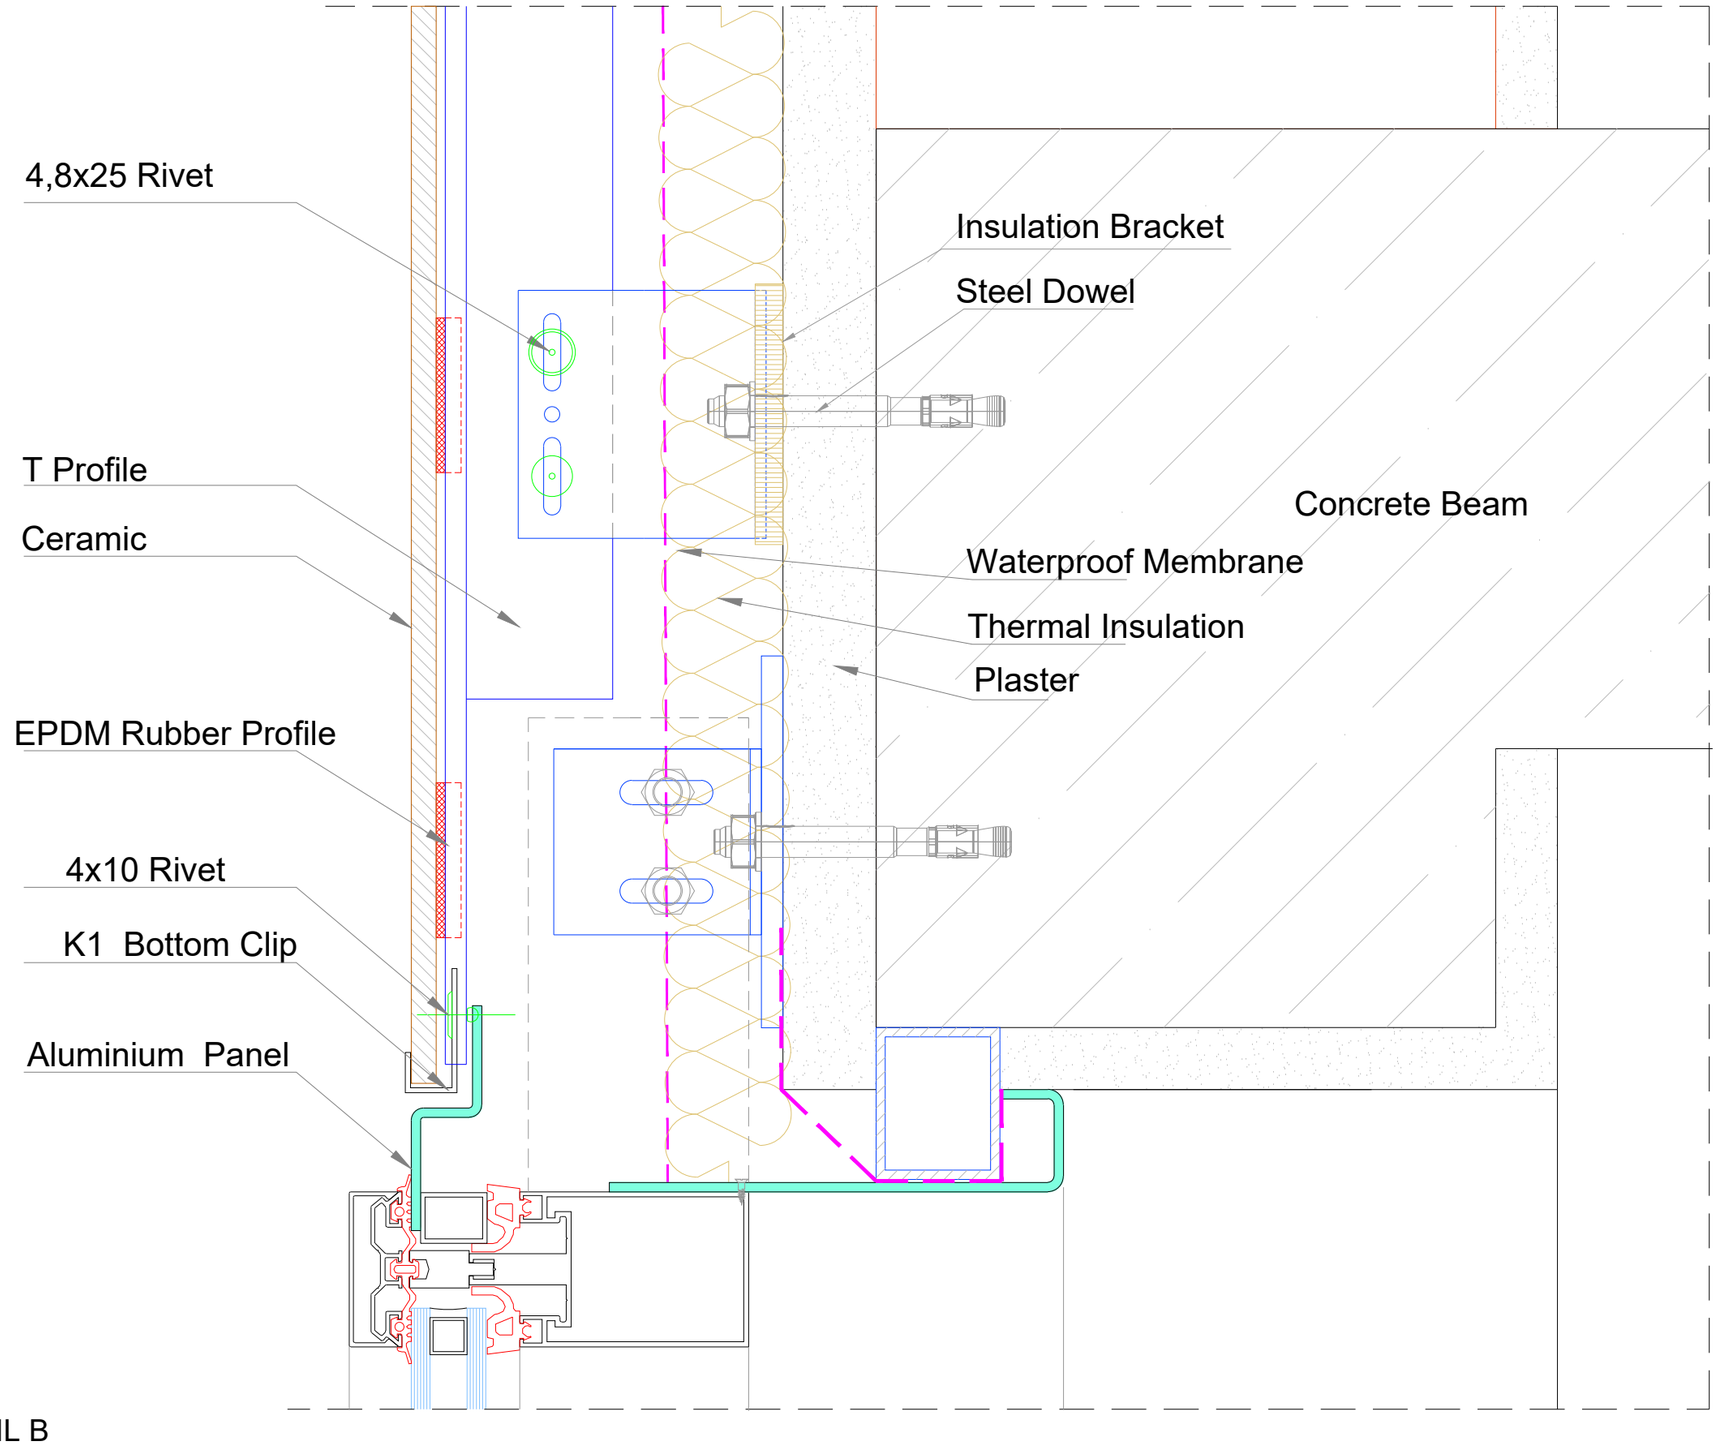
4,8x25 Rivet
Insulation Bracket
Steel Dowel
T Profile
Ceramic
Concrete Beam
Waterproof Membrane
Thermal Insulation
Plaster
EPDM Rubber Profile
4x10 Rivet
K1 Bottom Clip
Aluminium Panel

DETAIL B

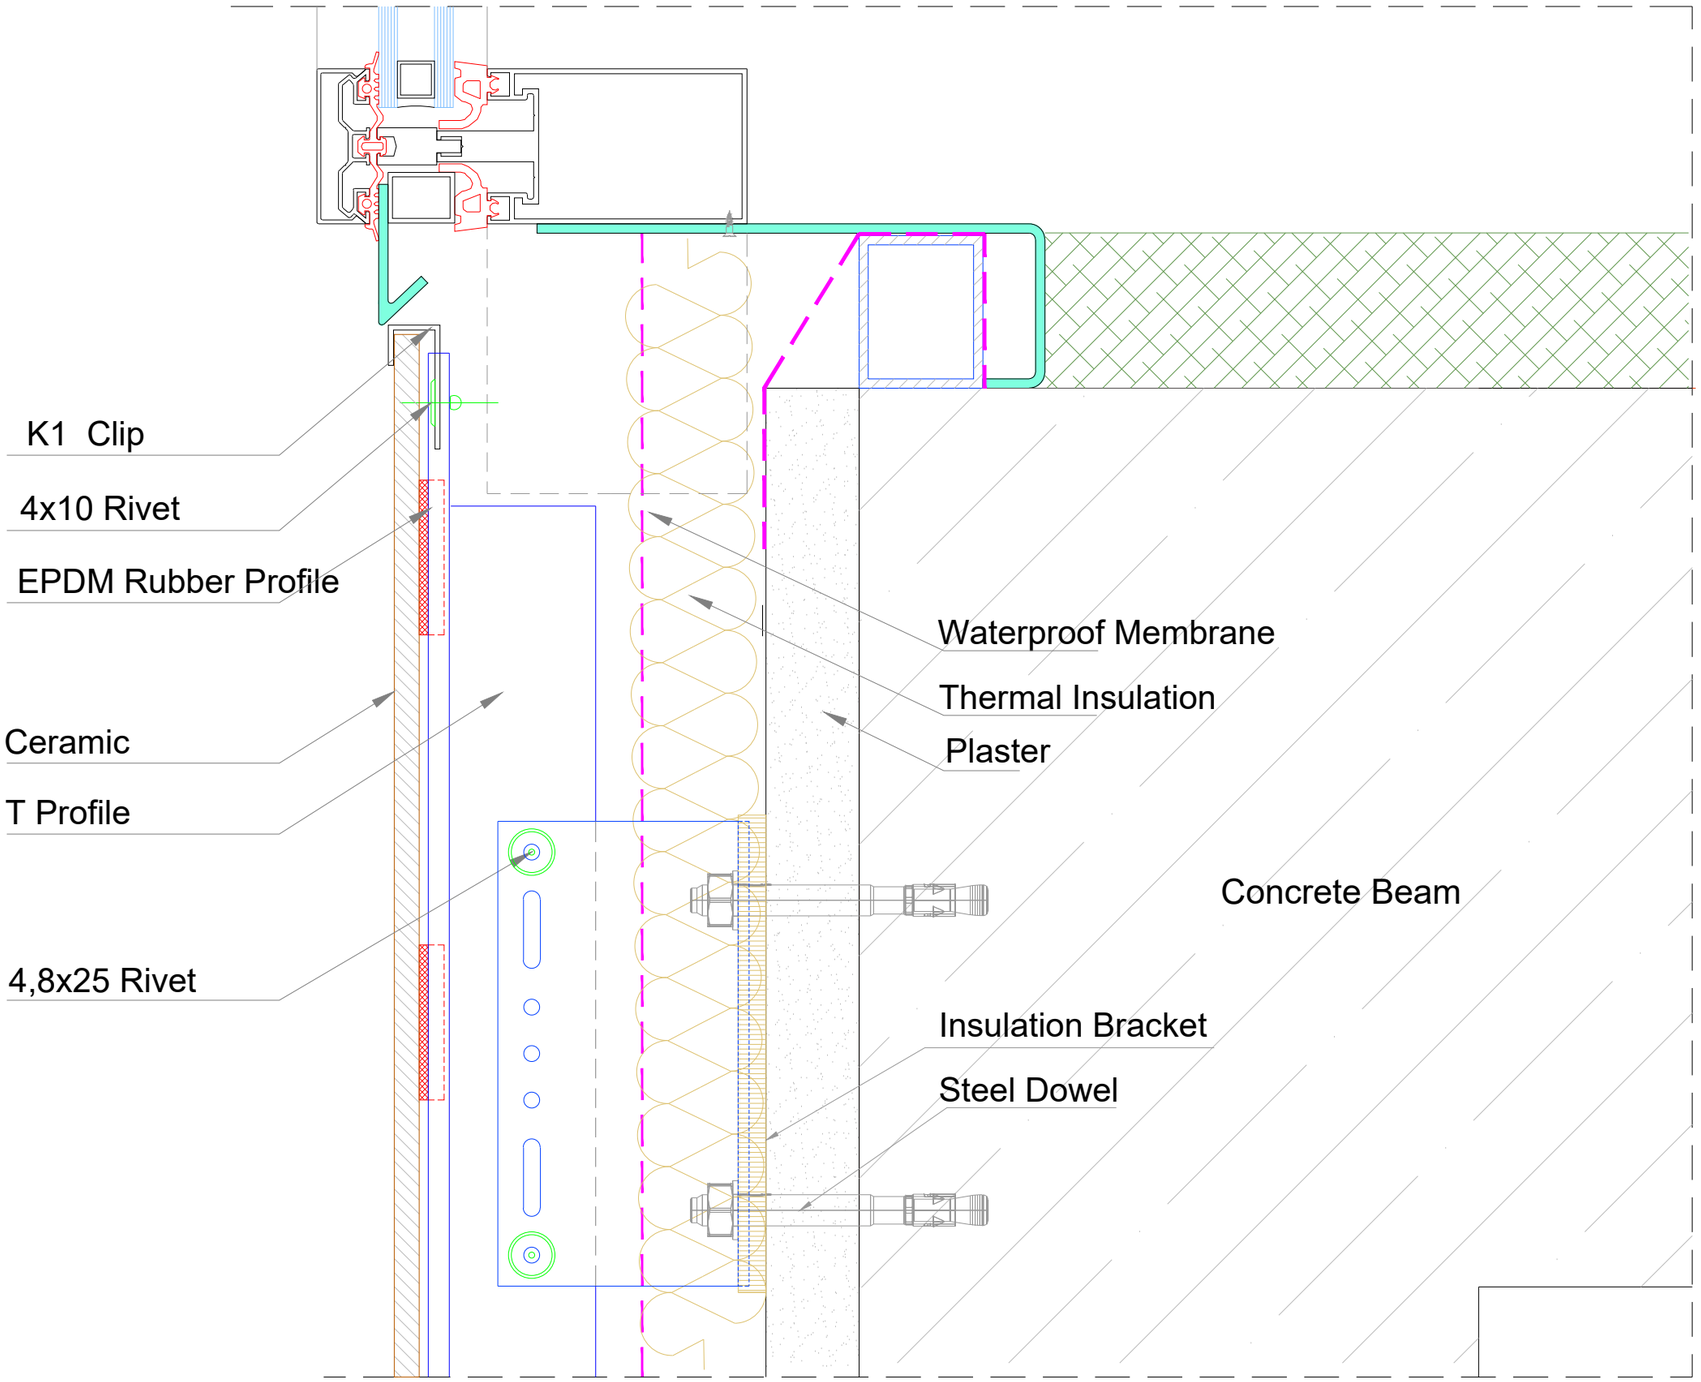
K1 Clip
4x10 Rivet
EPDM Rubber Profile
Ceramic
T Profile
4,8x25 Rivet
Waterproof Membrane
Thermal Insulation
Plaster
Concrete Beam
Insulation Bracket
Steel Dowel

DETAIL C