FIBER CEMENT - ALLEY SYSTEM

SYSTEM AGS 28

code	profile	profile features

TP01

T Profile (50x50)

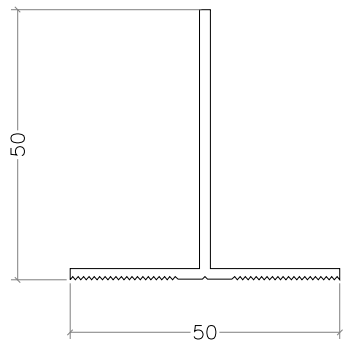

colour : ral

LP01

L Profile (25x50)

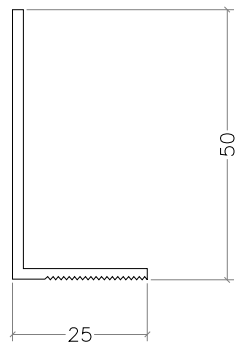

colour : ral

TP02

T Profile (70x50)

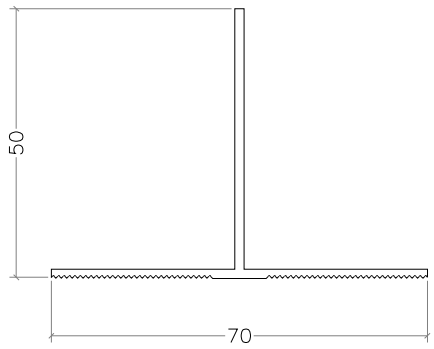

colour : ral

LP02

L Profile (50x50)

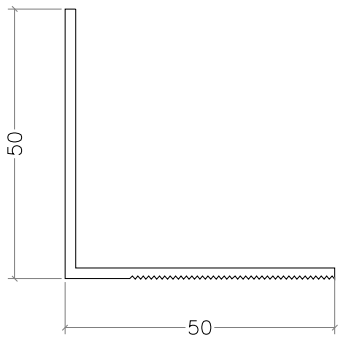

colour : ral

KL01

Bottom Clip

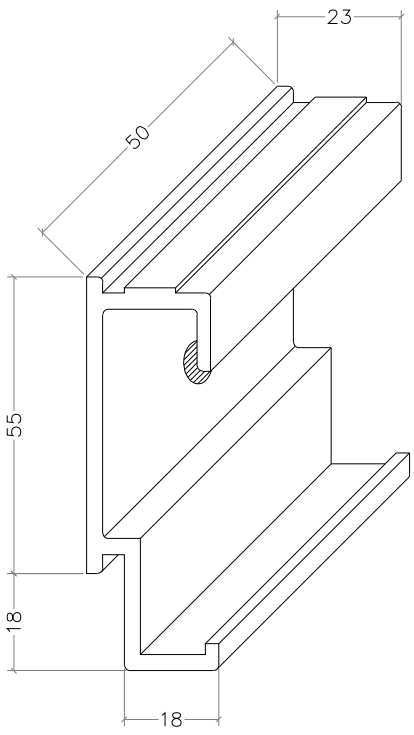

colour : ral

KL02

Top Clip

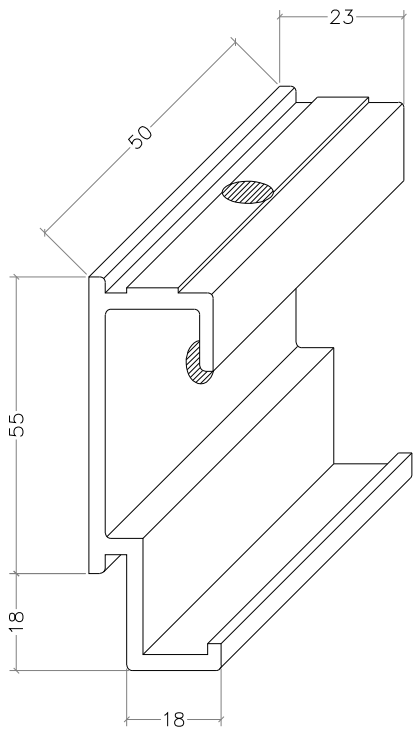

colour : ral

Rail Profile

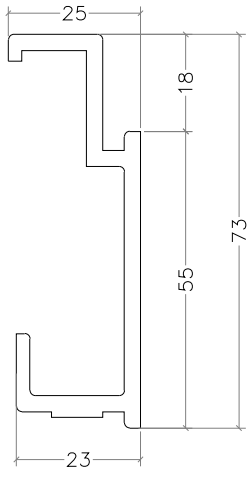

3,9x19 YHB (M.U.V)

3,9x19 YSB (M.U.V)

4,8x16 YSB (M.U.V)

AKB 5,5x25 (M.U.V)

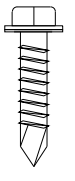

Undercut Anchor

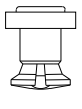

Adjustment Screw

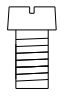

M8x10 Bolt

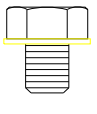

AGS METAL

FIBER CEMENT - ALLEY SYSTEM

SYSTEM AGS 28

code	profile	profile features

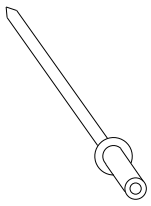

4x10 Rivet

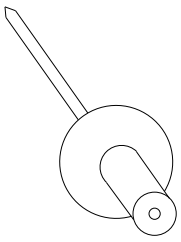

4,8x25 Rivet (Supply by requested RAL code)

code	profile	profile features

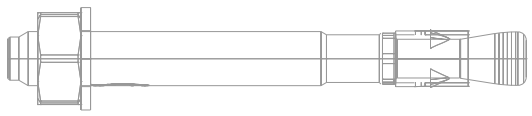

Steel Dowel

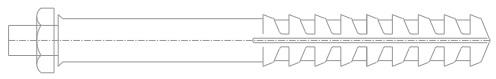

Plastic Dowel

MS Polymer Sealant

Double Sided Tape

Instant Adhesive - Glue

SYSTEM AGS 28

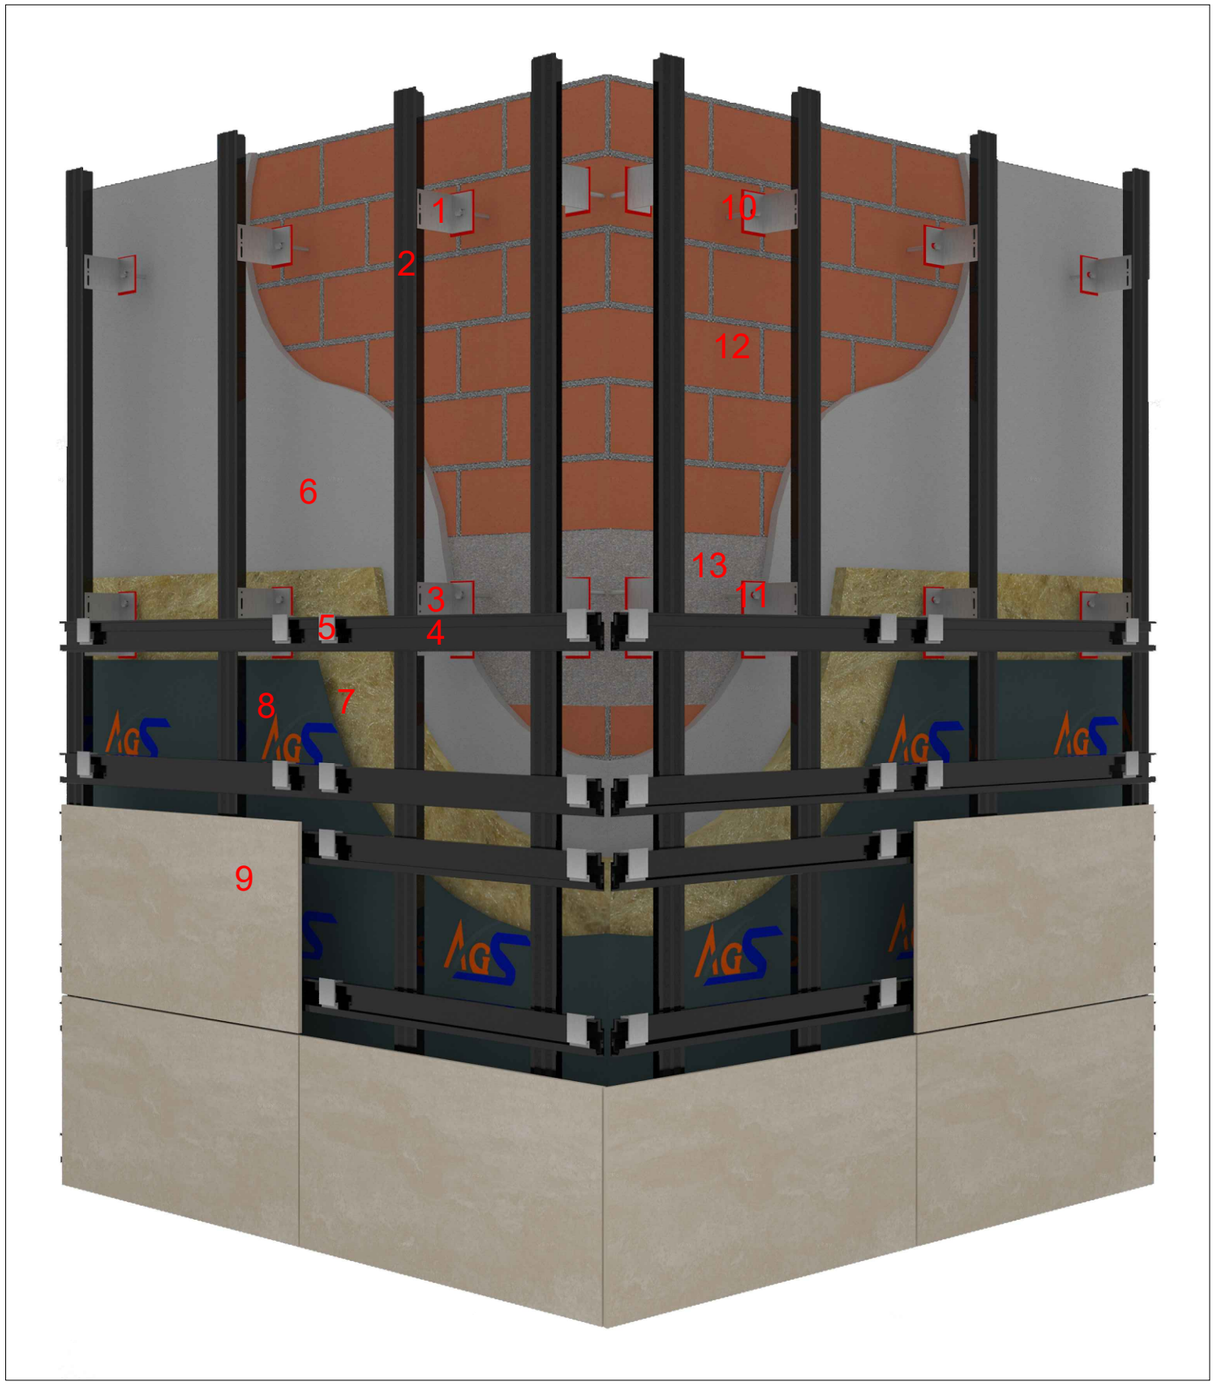

1. IZOFIX SUPPORT BRACKET
2. T PROFILE
3. IZOFIX MAIN BRACKET
4. RAIL PROFILE
5. CLIP
6. PLASTER
7. THERMAL INSULATION
8. WATERPROOF MEMBRANE
9. FIBER CEMENT PANEL 10mm
10. PLASTIC DOWEL
11. STEEL DOWEL
12. BRICK BLOCK
13. CONCRETE BEAM

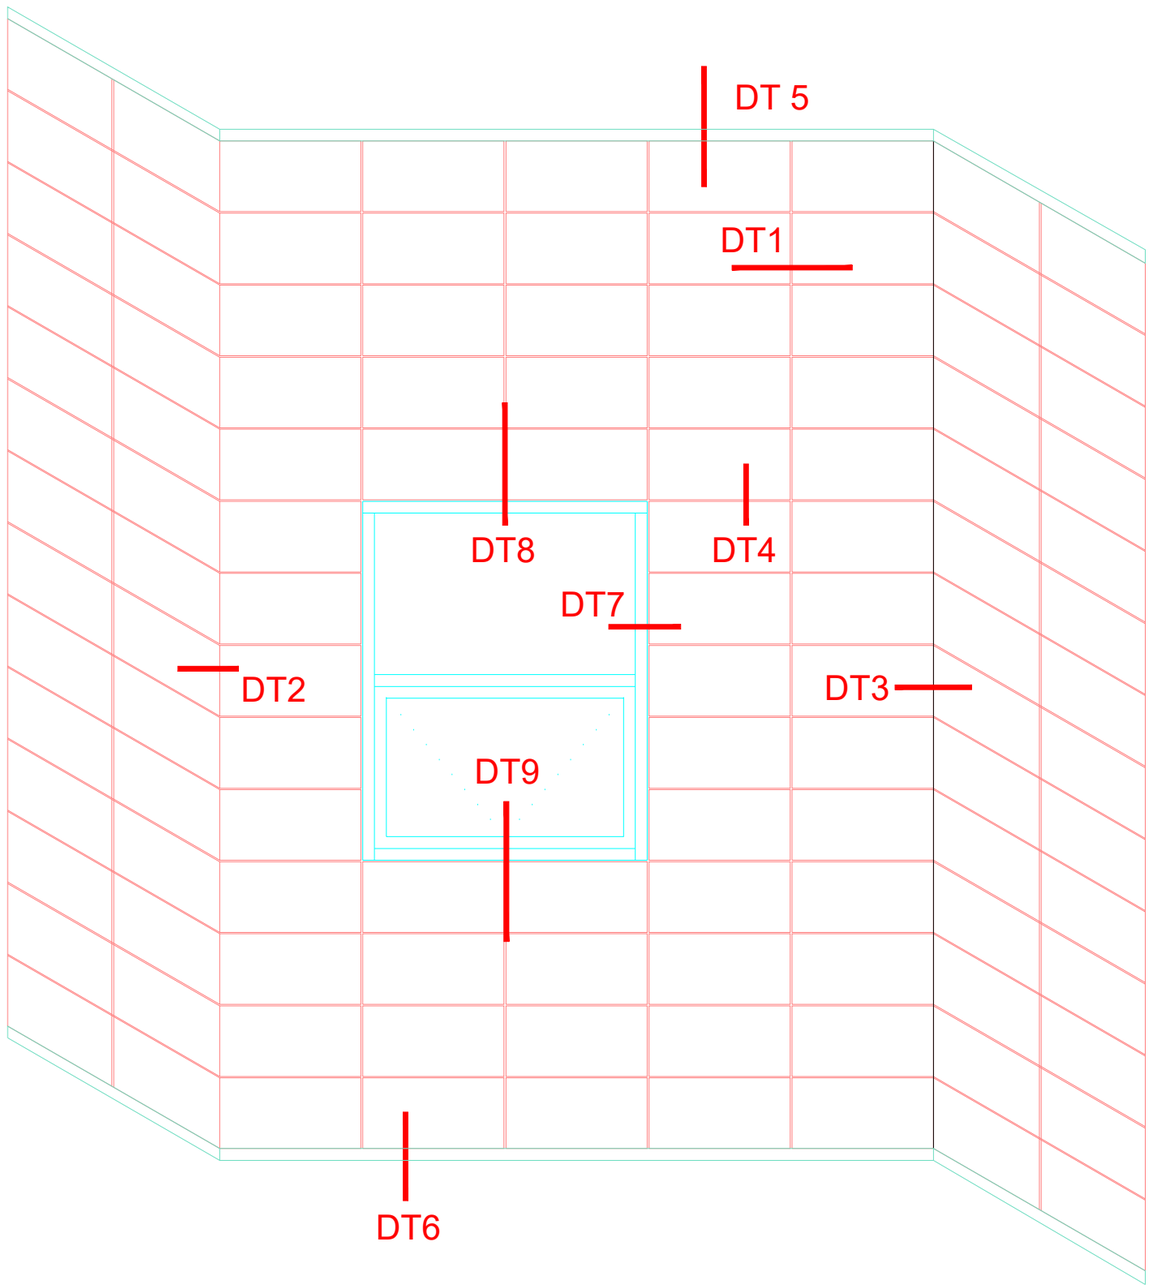

FIBER CEMENT PANEL 10mm - SYSTEM VIEW

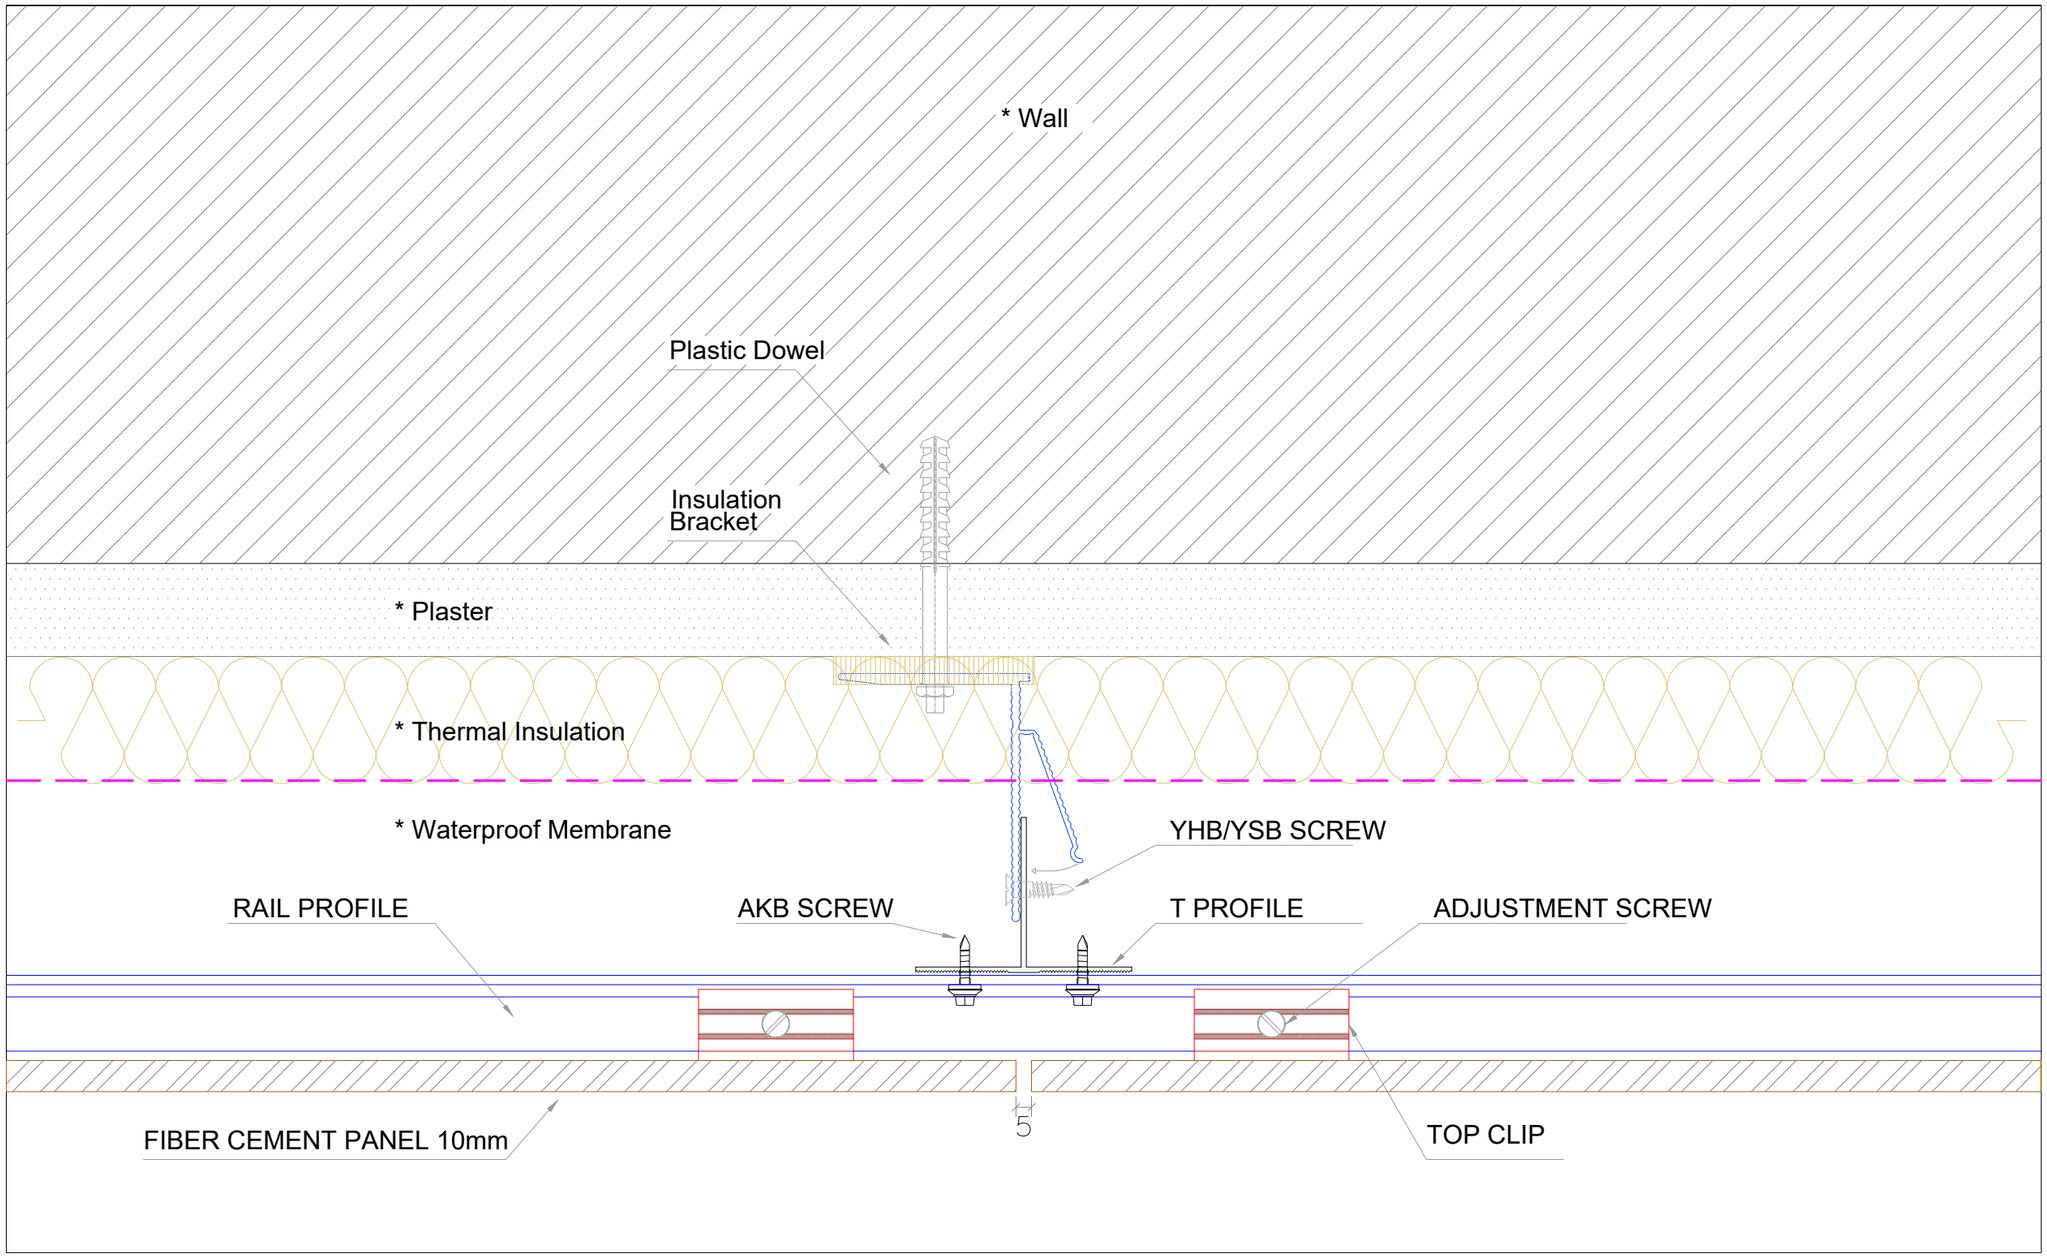
* Wall
Plastic Dowel
Insulation Bracket
* Plaster
* Thermal Insulation
* Waterproof Membrane
YHB/YSB SCREW
RAIL PROFILE
AKB SCREW
T PROFILE
ADJUSTMENT SCREW
FIBER CEMENT PANEL 10mm
5
TOP CLIP

DETAIL 1

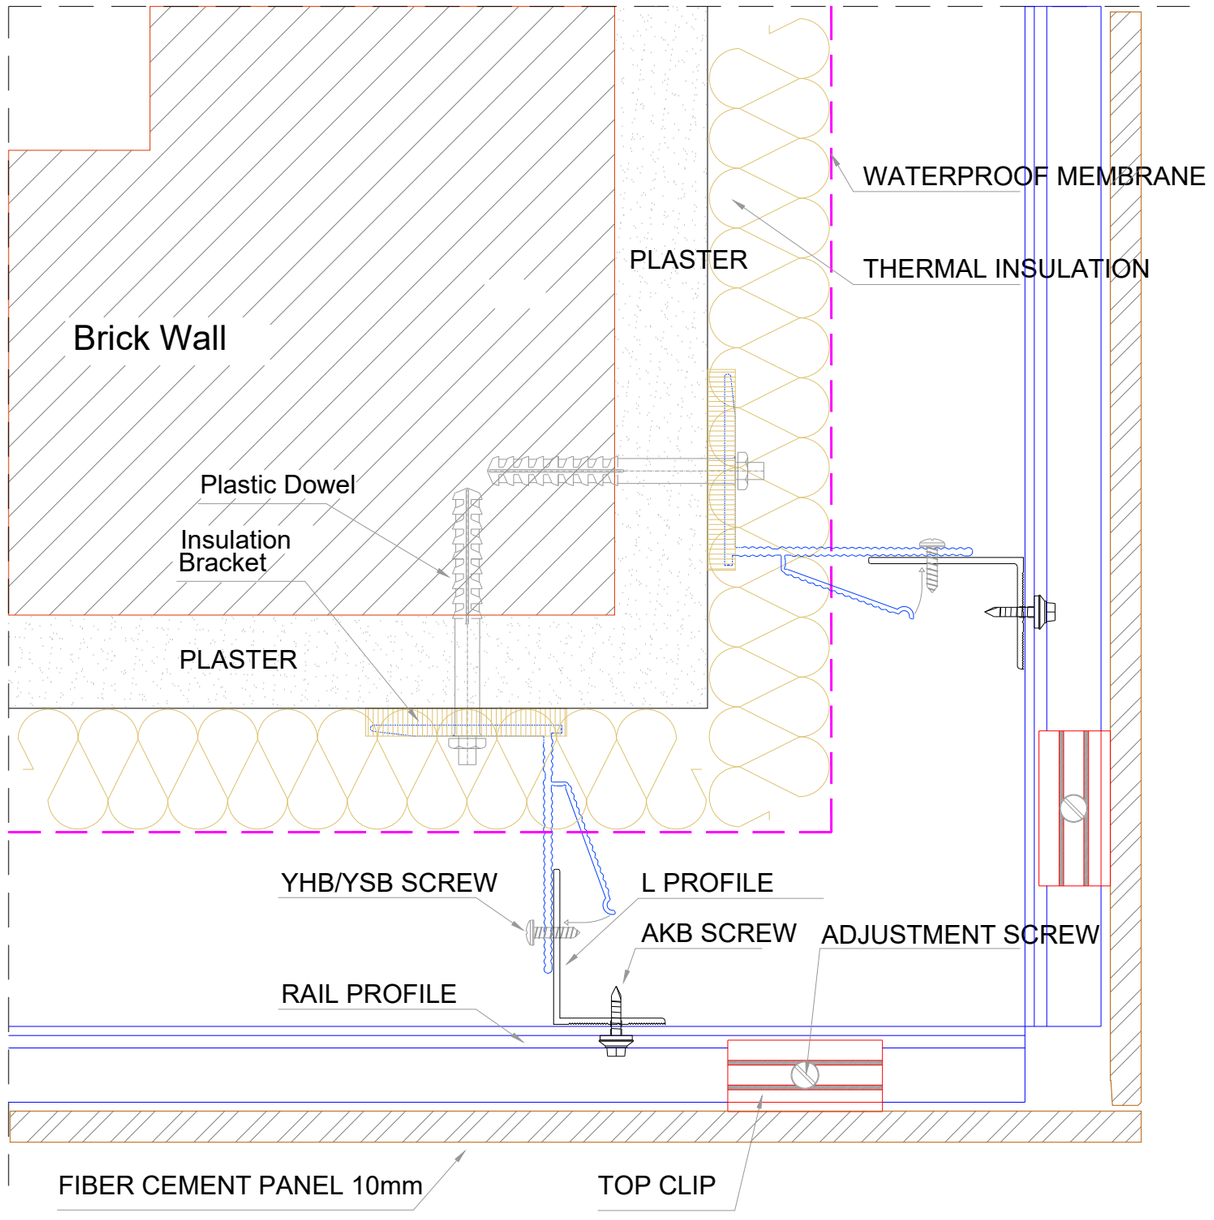
WATERPROOF MEMBRANE
PLASTER
THERMAL INSULATION
Brick Wall
Plastic Dowel
Insulation Bracket
PLASTER
YHB/YSB SCREW
L PROFILE
AKB SCREW
ADJUSTMENT SCREW
RAIL PROFILE
FIBER CEMENT PANEL 10mm
TOP CLIP

DETAIL 2A

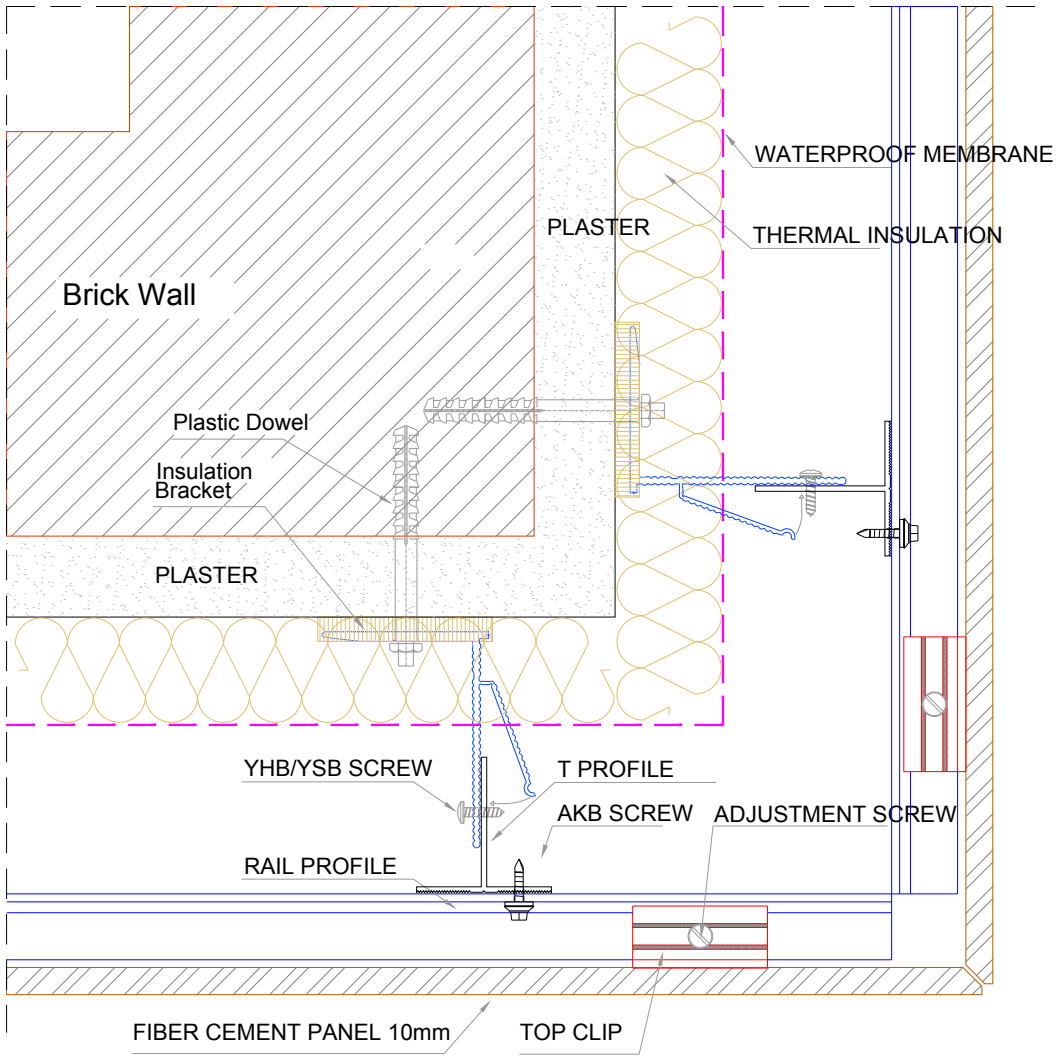

DETAIL 2B

AGS METAL

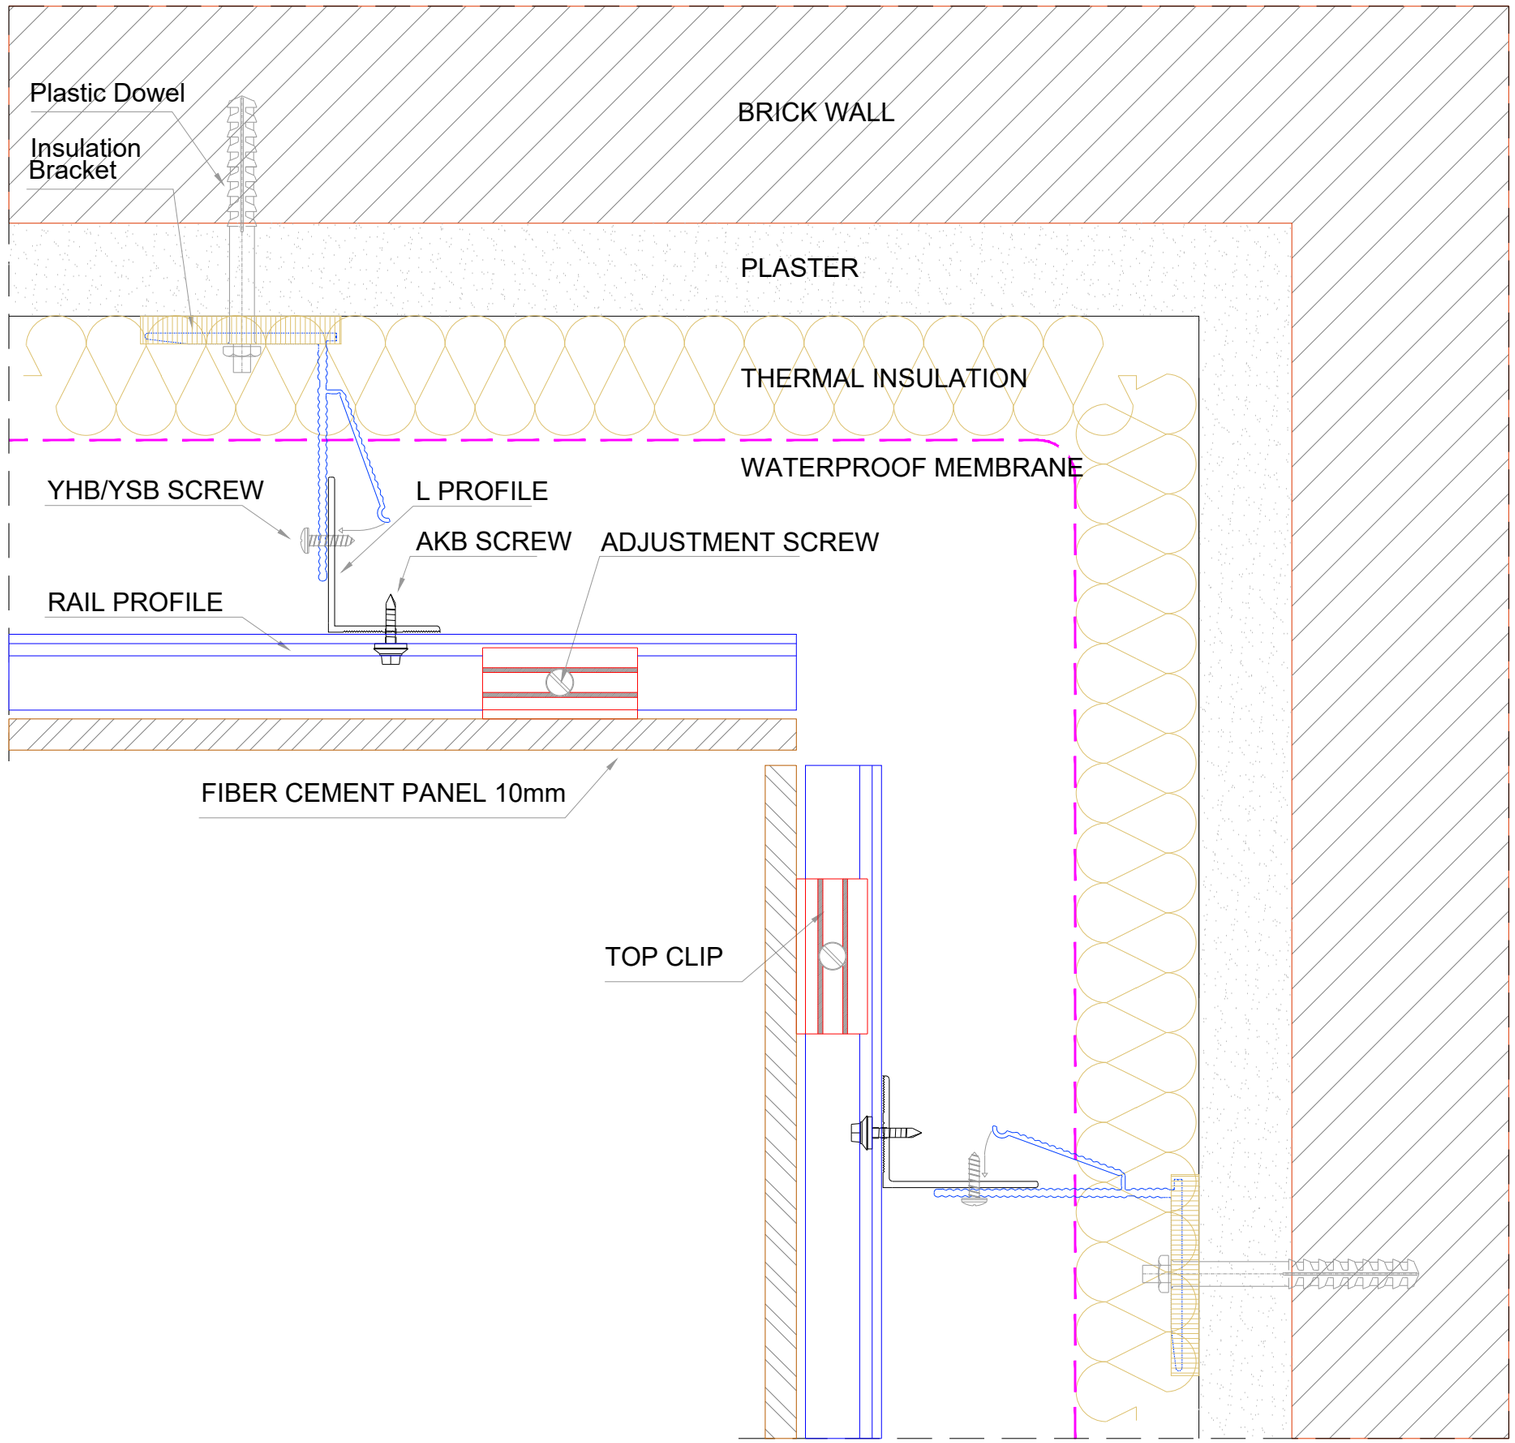
Plastic Dowel
Insulation Bracket
BRICK WALL
PLASTER
THERMAL INSULATION
WATERPROOF MEMBRANE
YHB/YSB SCREW
L PROFILE
AKB SCREW
ADJUSTMENT SCREW
RAIL PROFILE
FIBER CEMENT PANEL 10mm
TOP CLIP

DETAIL 3

FIBER CEMENT - ALLEY SYSTEM

SYSTEM AGS 28

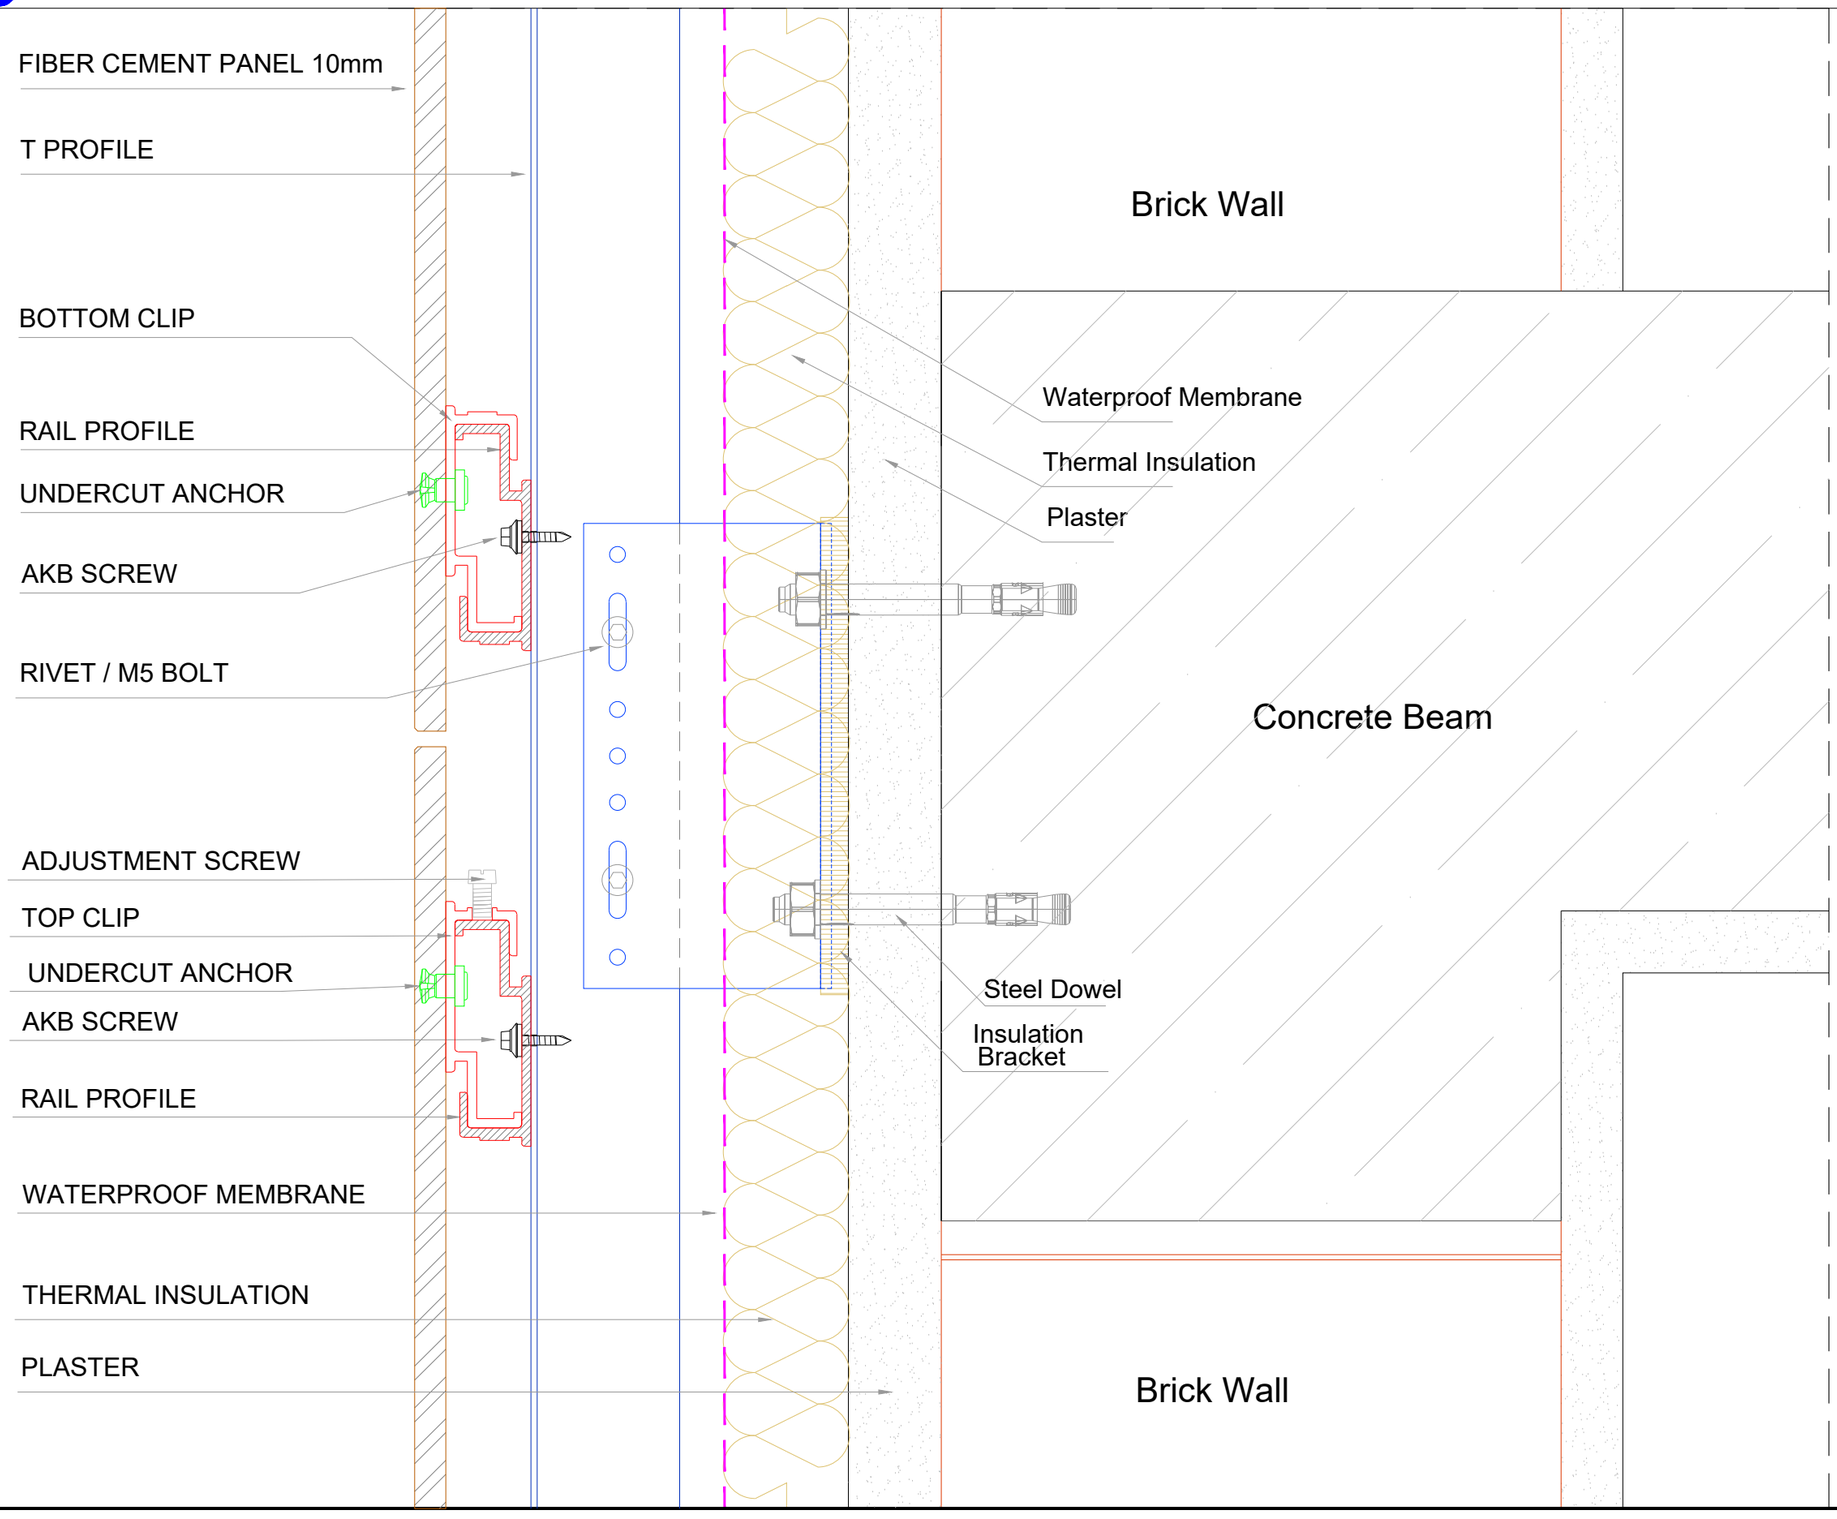

DETAIL 4

AGS METAL

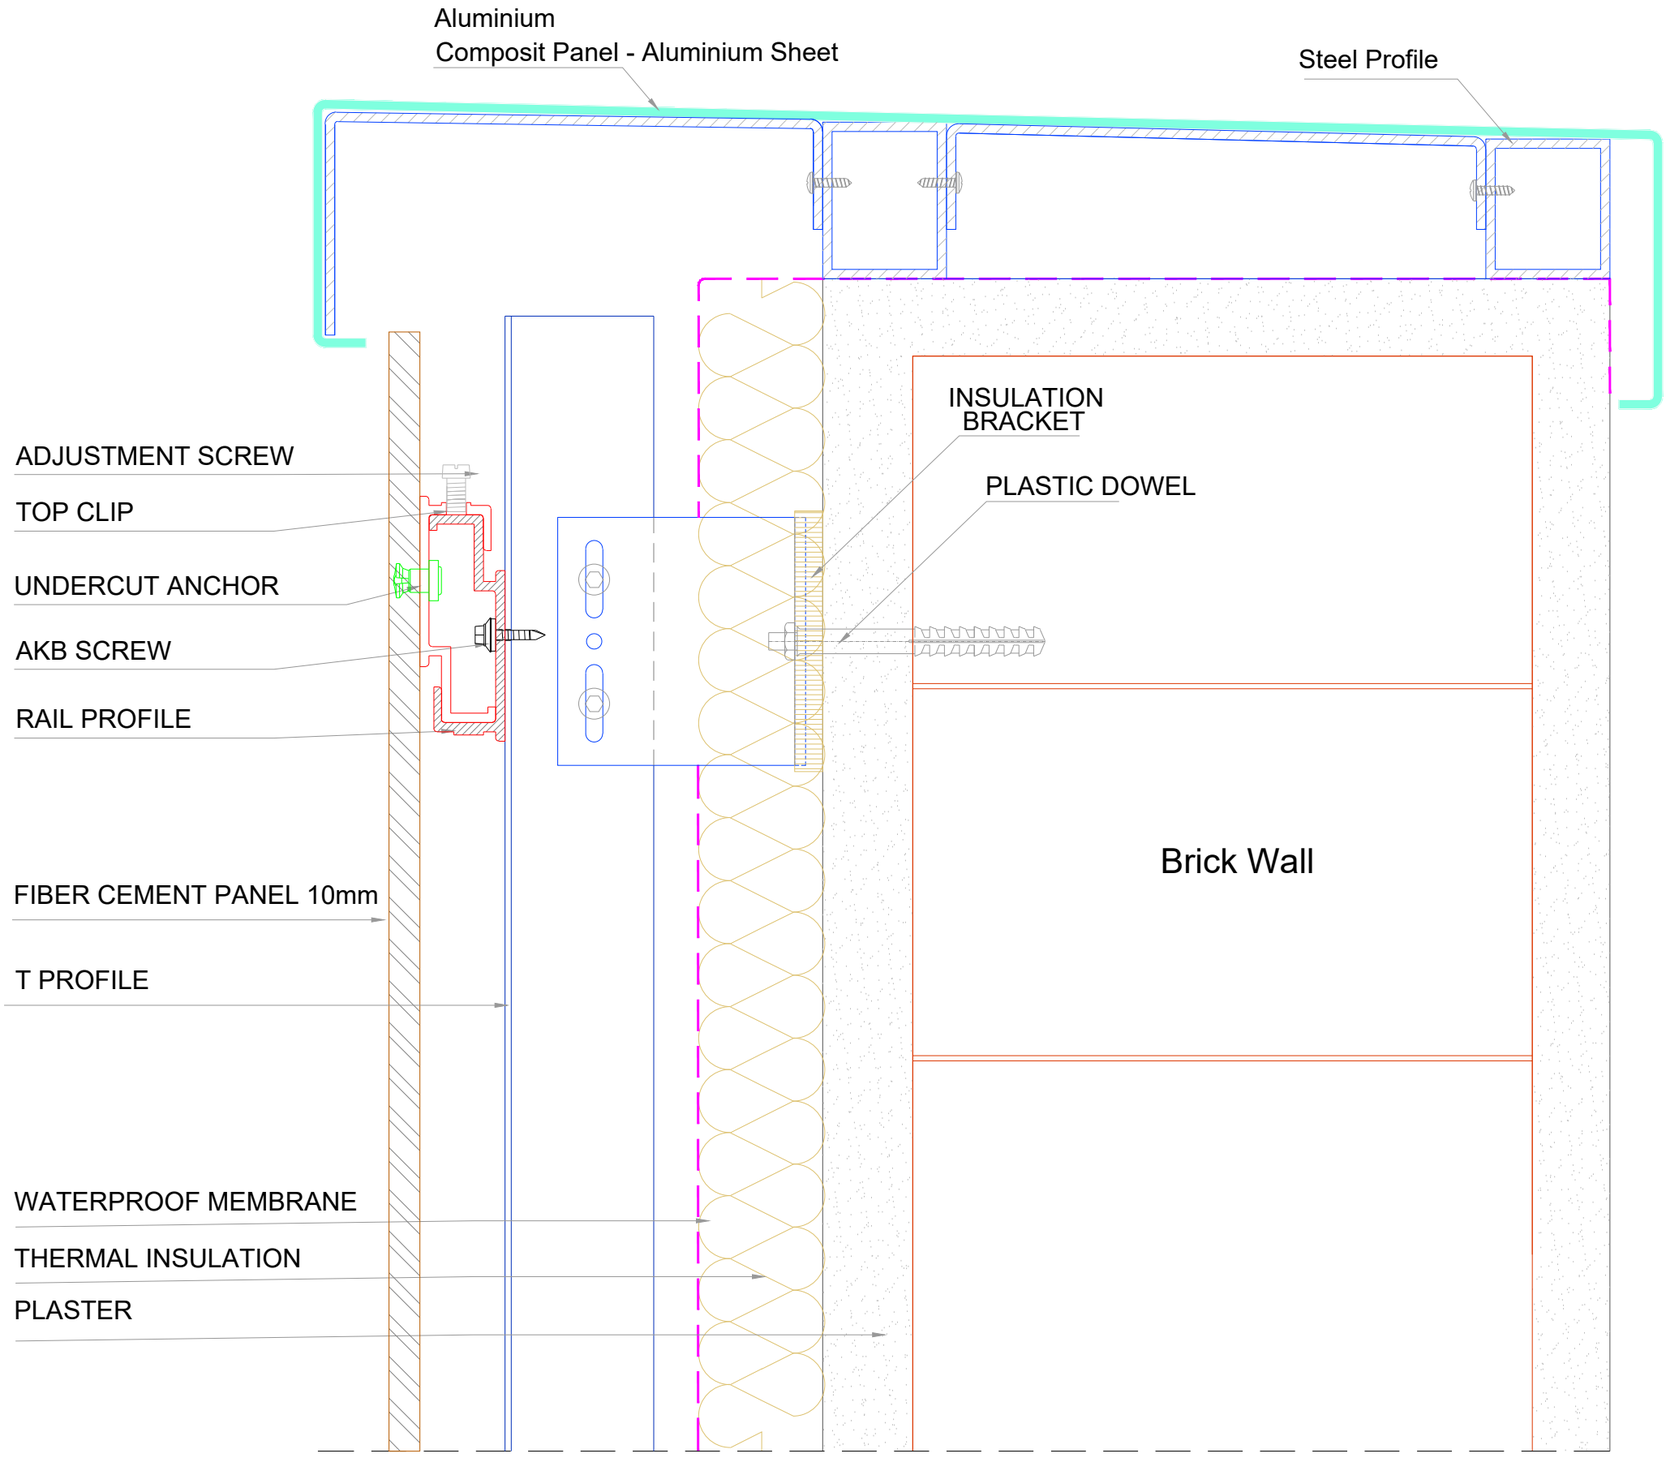
Aluminium
Composit Panel - Aluminium Sheet
Steel Profile
INSULATION
BRACKET
PLASTIC DOWEL
ADJUSTMENT SCREW
TOP CLIP
UNDERCUT ANCHOR
AKB SCREW
RAIL PROFILE
Brick Wall
FIBER CEMENT PANEL 10mm
T PROFILE
WATERPROOF MEMBRANE
THERMAL INSULATION
PLASTER

DETAIL 5

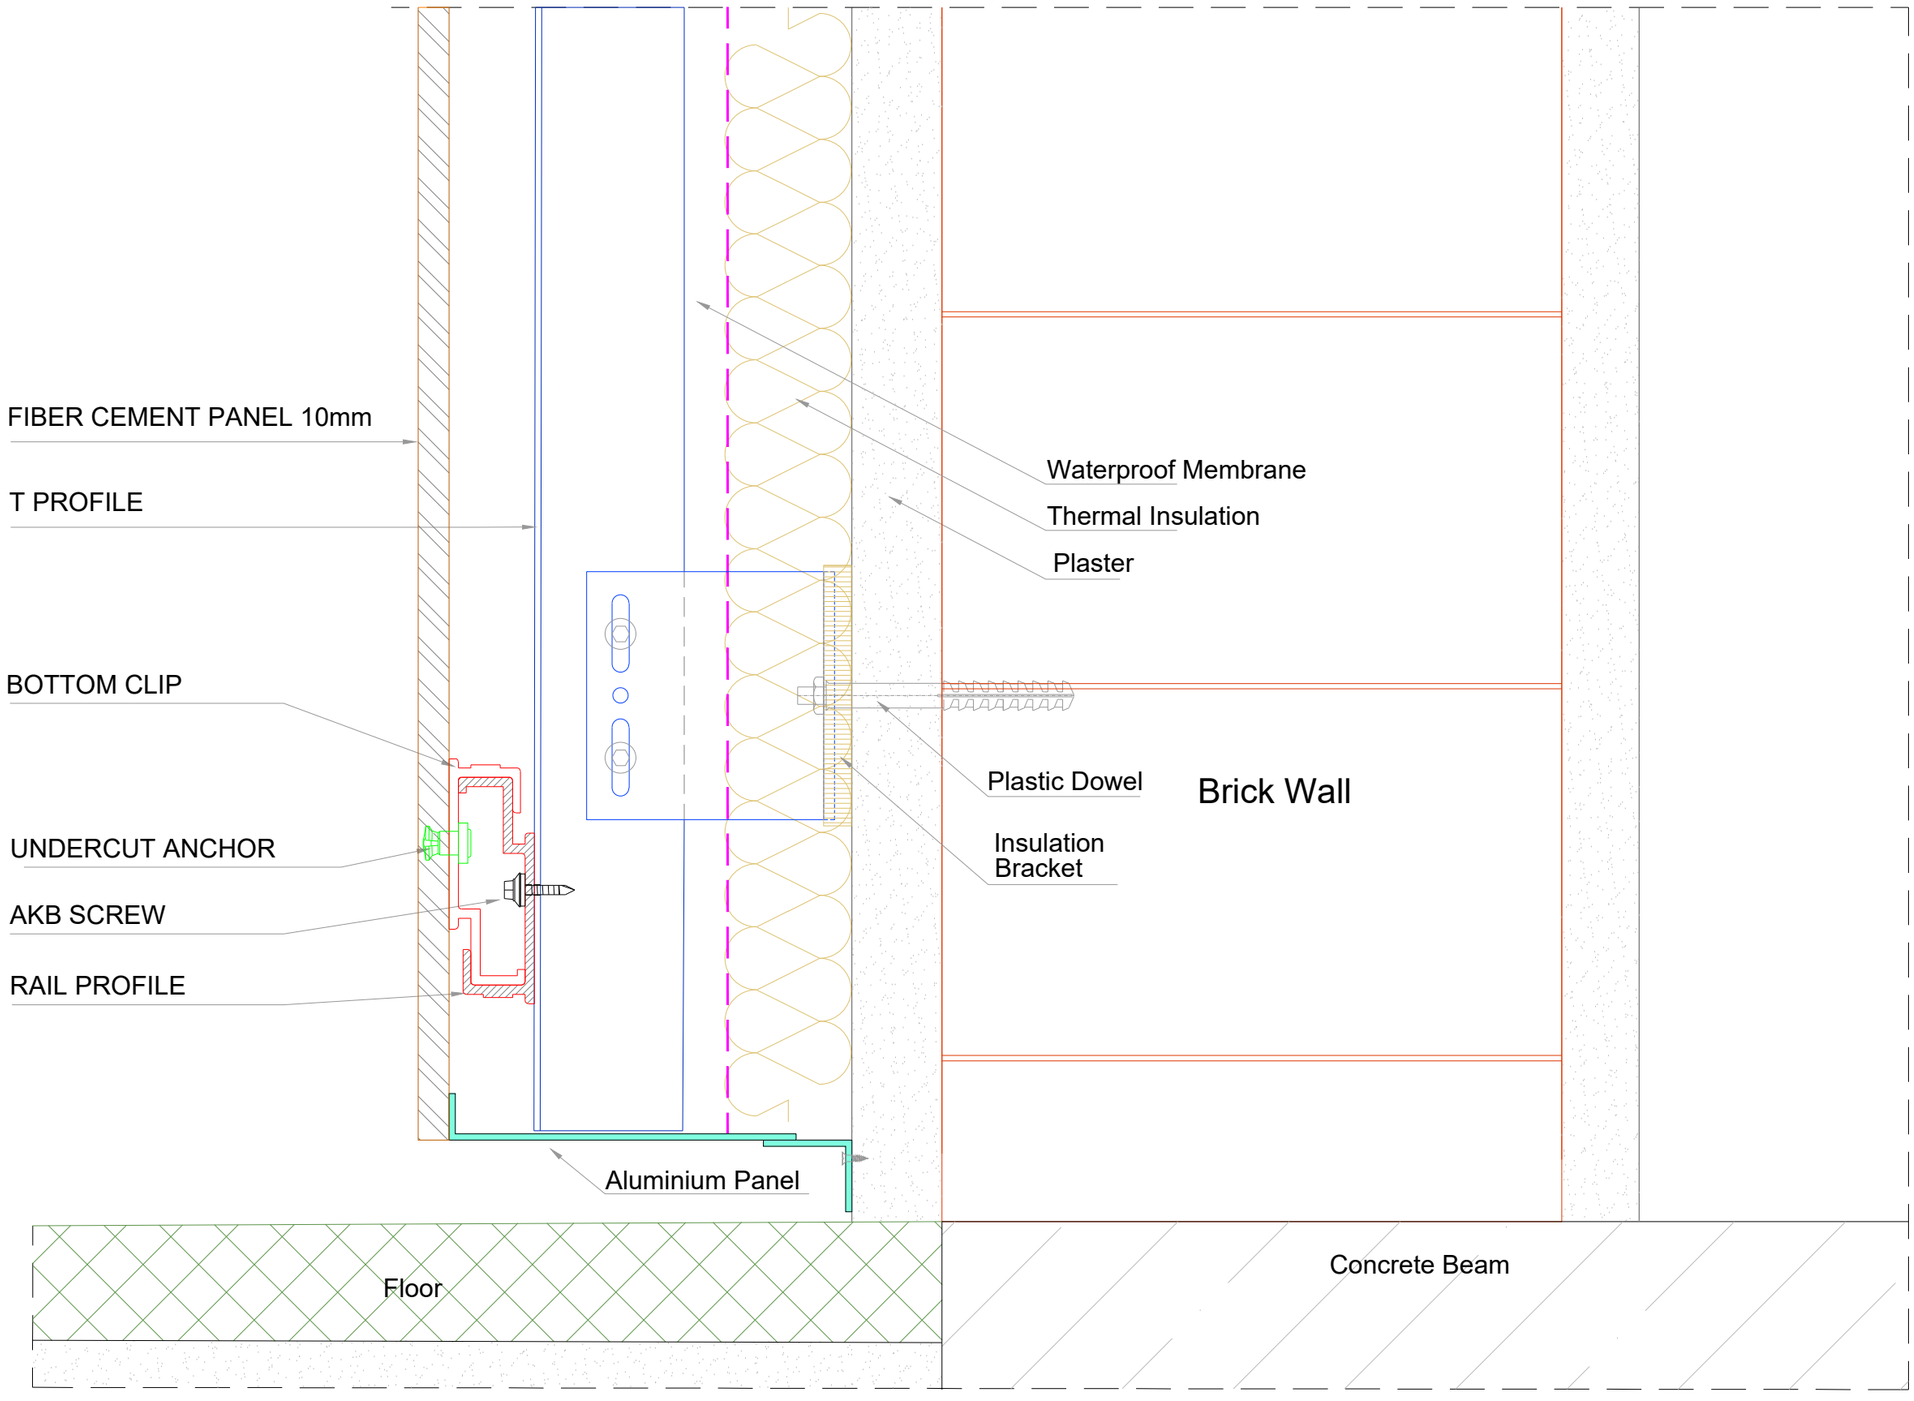
FIBER CEMENT PANEL 10mm
T PROFILE
BOTTOM CLIP
UNDERCUT ANCHOR
AKB SCREW
RAIL PROFILE
Waterproof Membrane
Thermal Insulation
Plaster
Plastic Dowel
Insulation Bracket
Brick Wall
Aluminium Panel
Floor
Concrete Beam

DETAIL 6

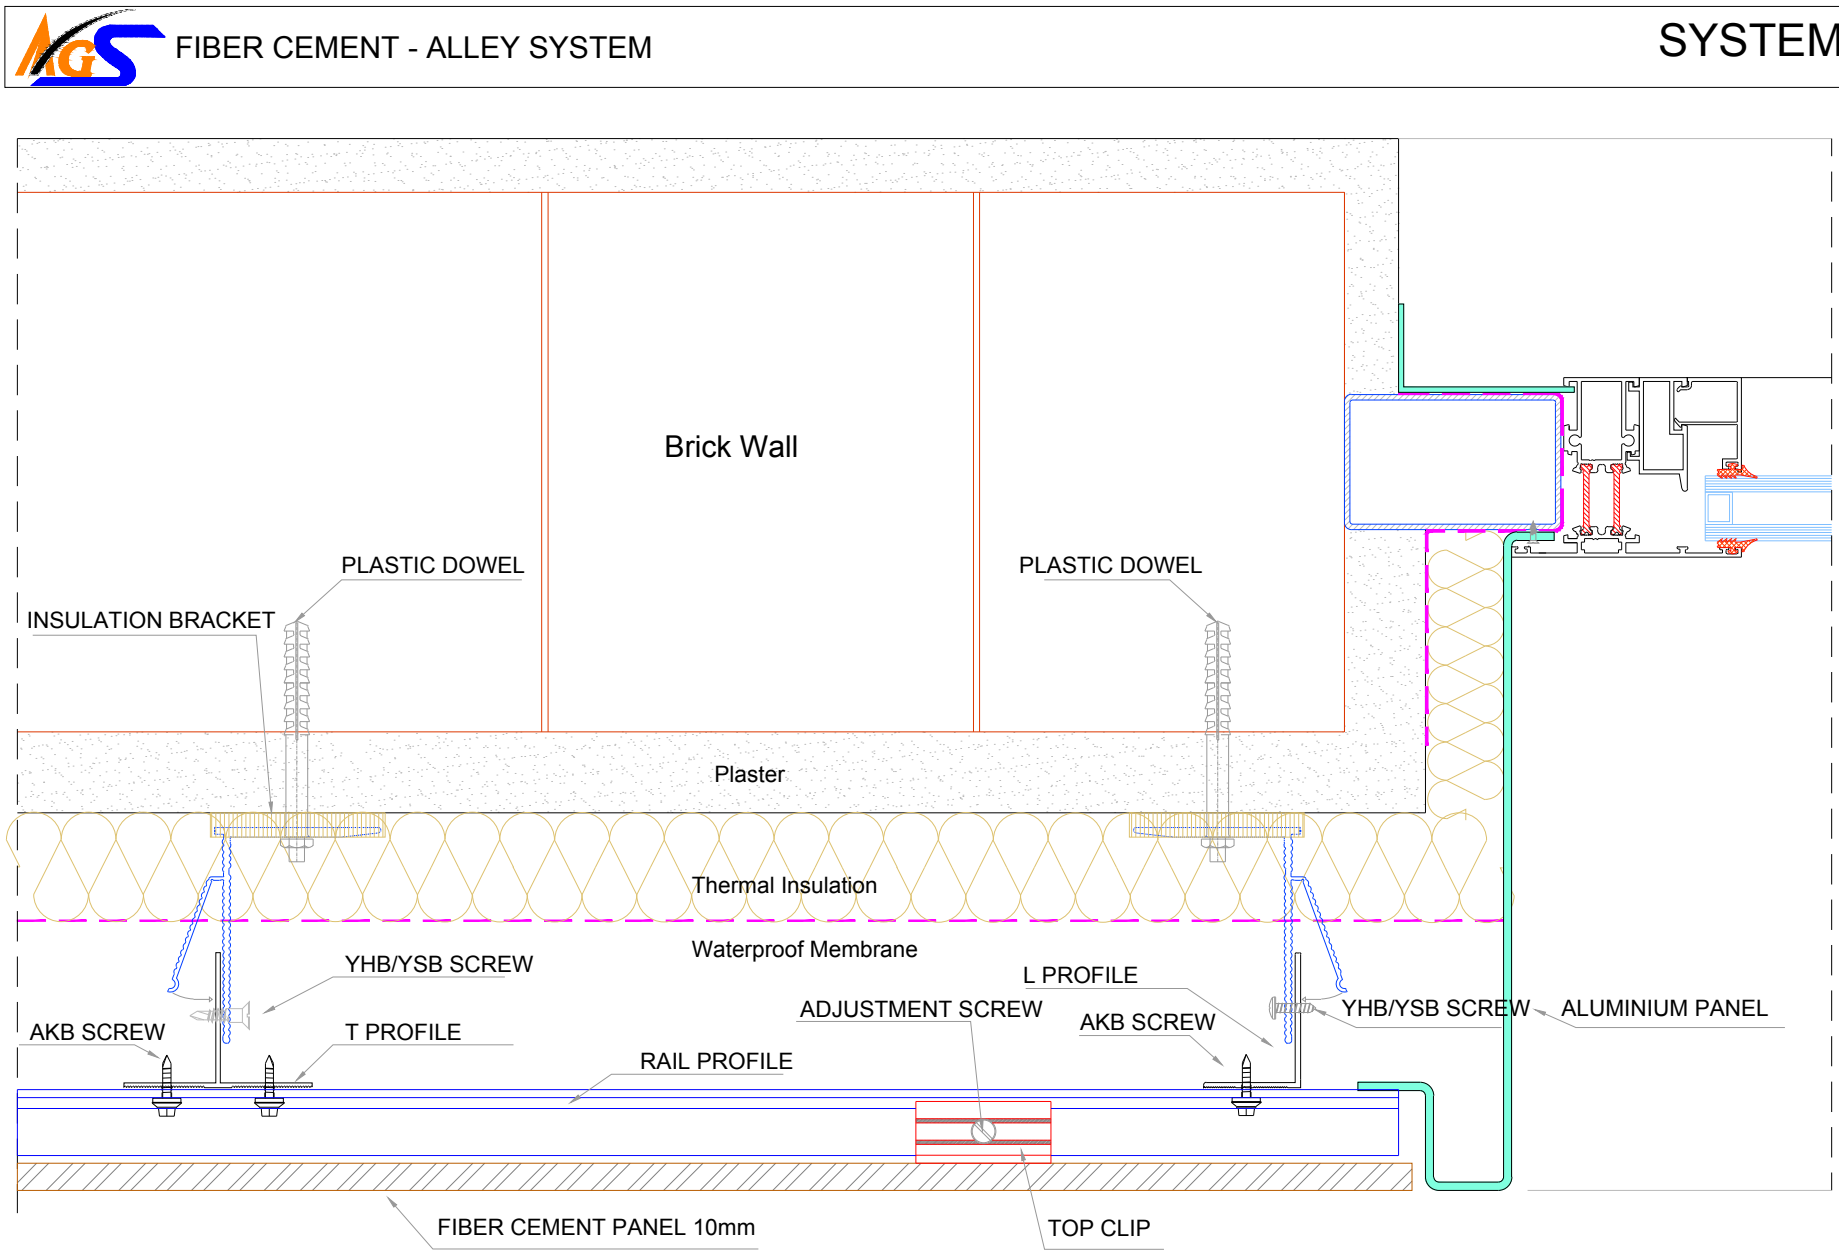

DETAIL 7

AGS METAL

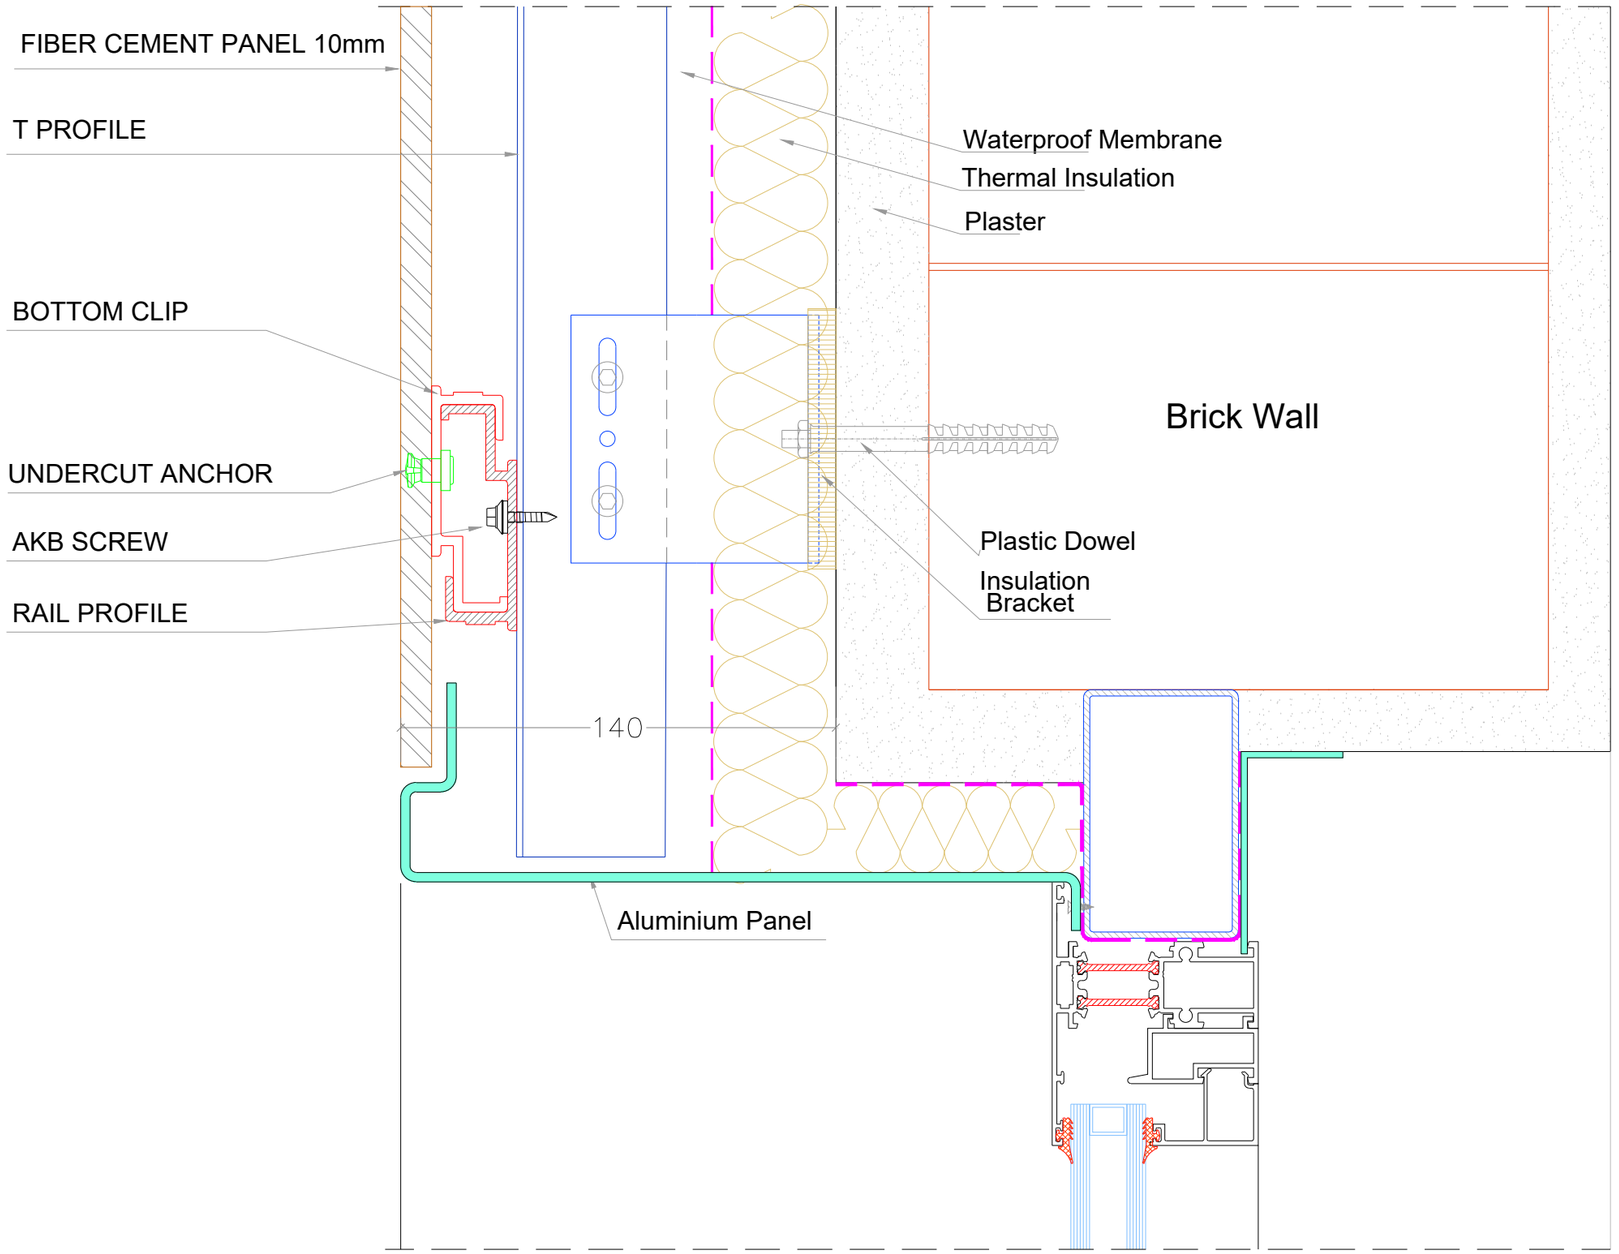
FIBER CEMENT PANEL 10mm
T PROFILE
BOTTOM CLIP
UNDERCUT ANCHOR
AKB SCREW
RAIL PROFILE
140
Waterproof Membrane
Thermal Insulation
Plaster
Brick Wall
Plastic Dowel
Insulation Bracket
Aluminium Panel

DETAIL 8

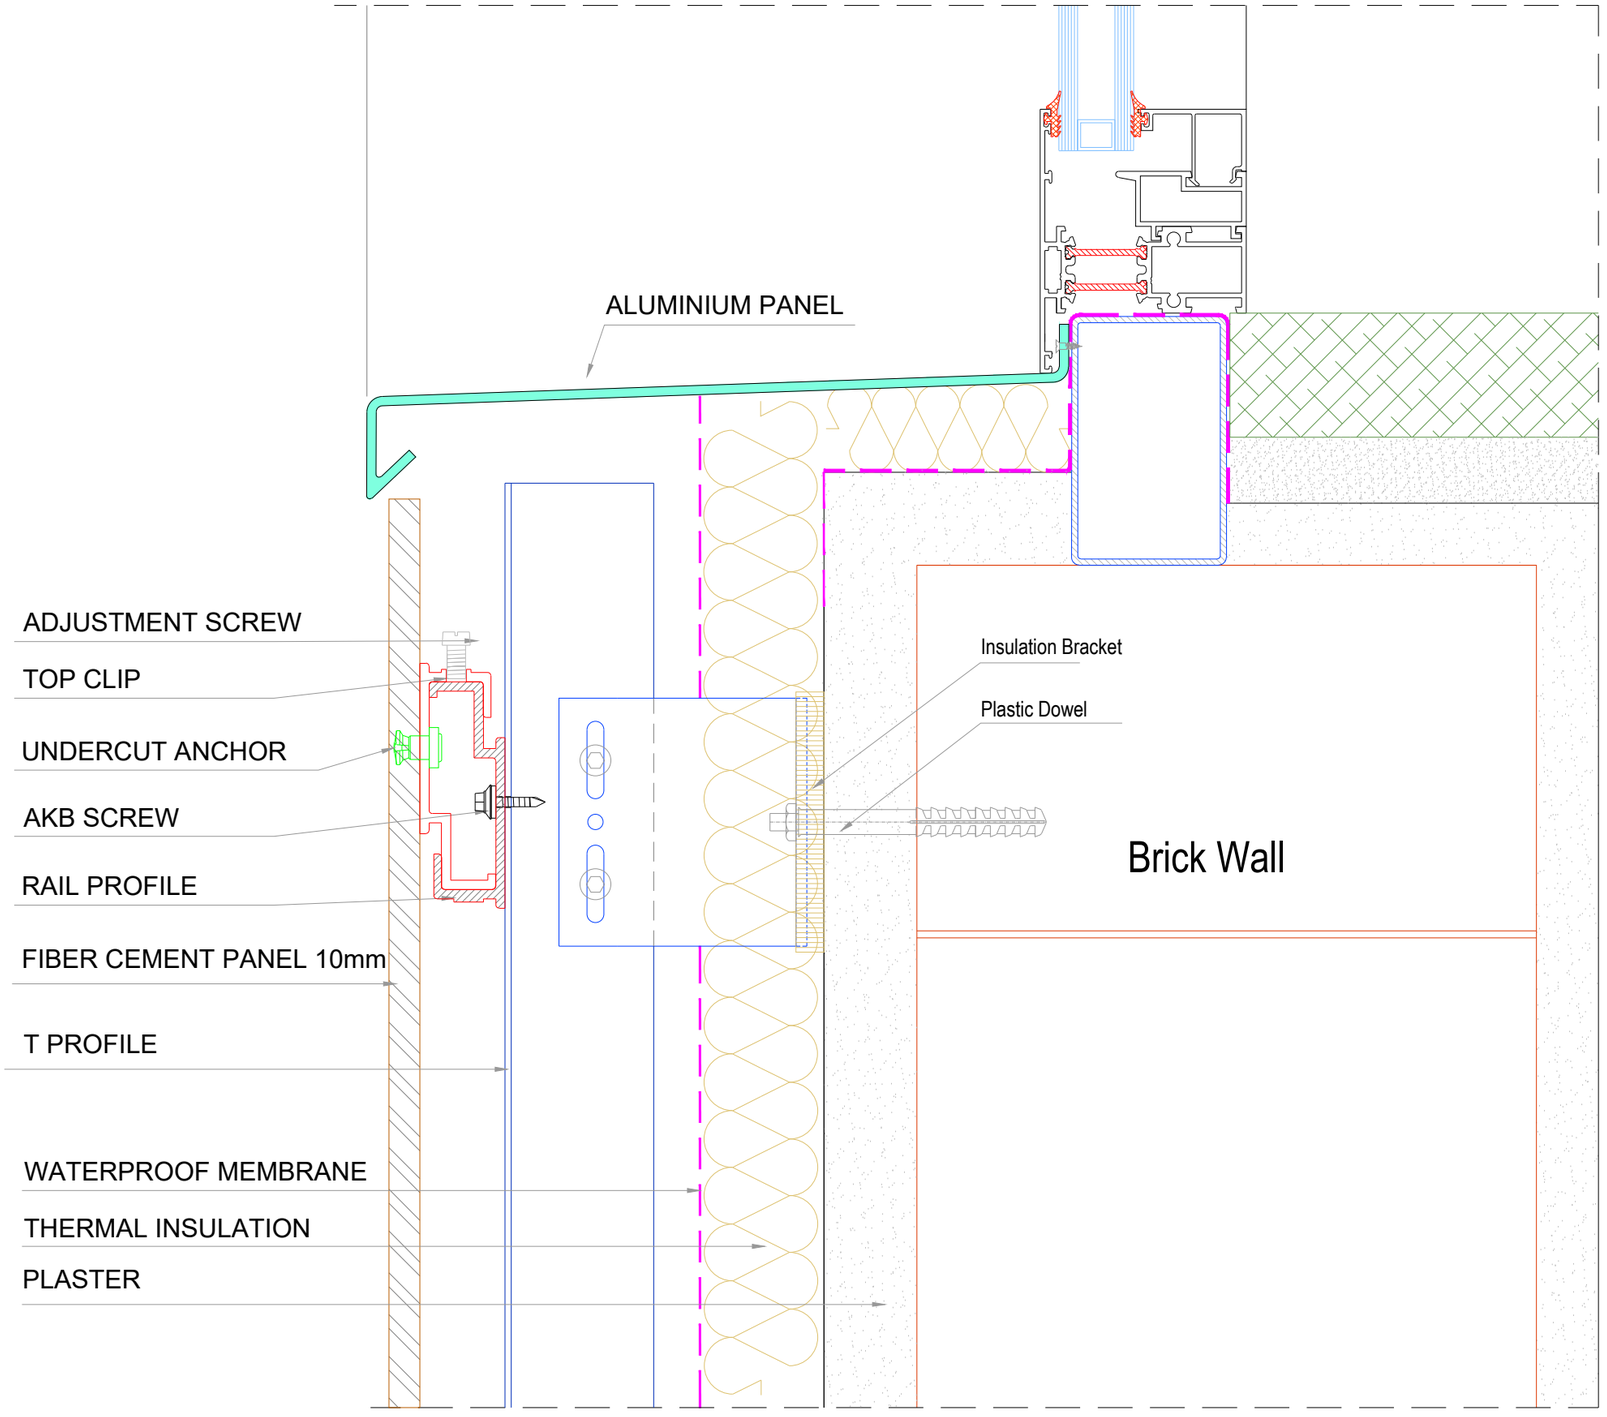
ALUMINIUM PANEL
ADJUSTMENT SCREW
TOP CLIP
UNDERCUT ANCHOR
AKB SCREW
RAIL PROFILE
FIBER CEMENT PANEL 10mm
T PROFILE
WATERPROOF MEMBRANE
THERMAL INSULATION
PLASTER
Insulation Bracket
Plastic Dowel
Brick Wall

DETAIL 9

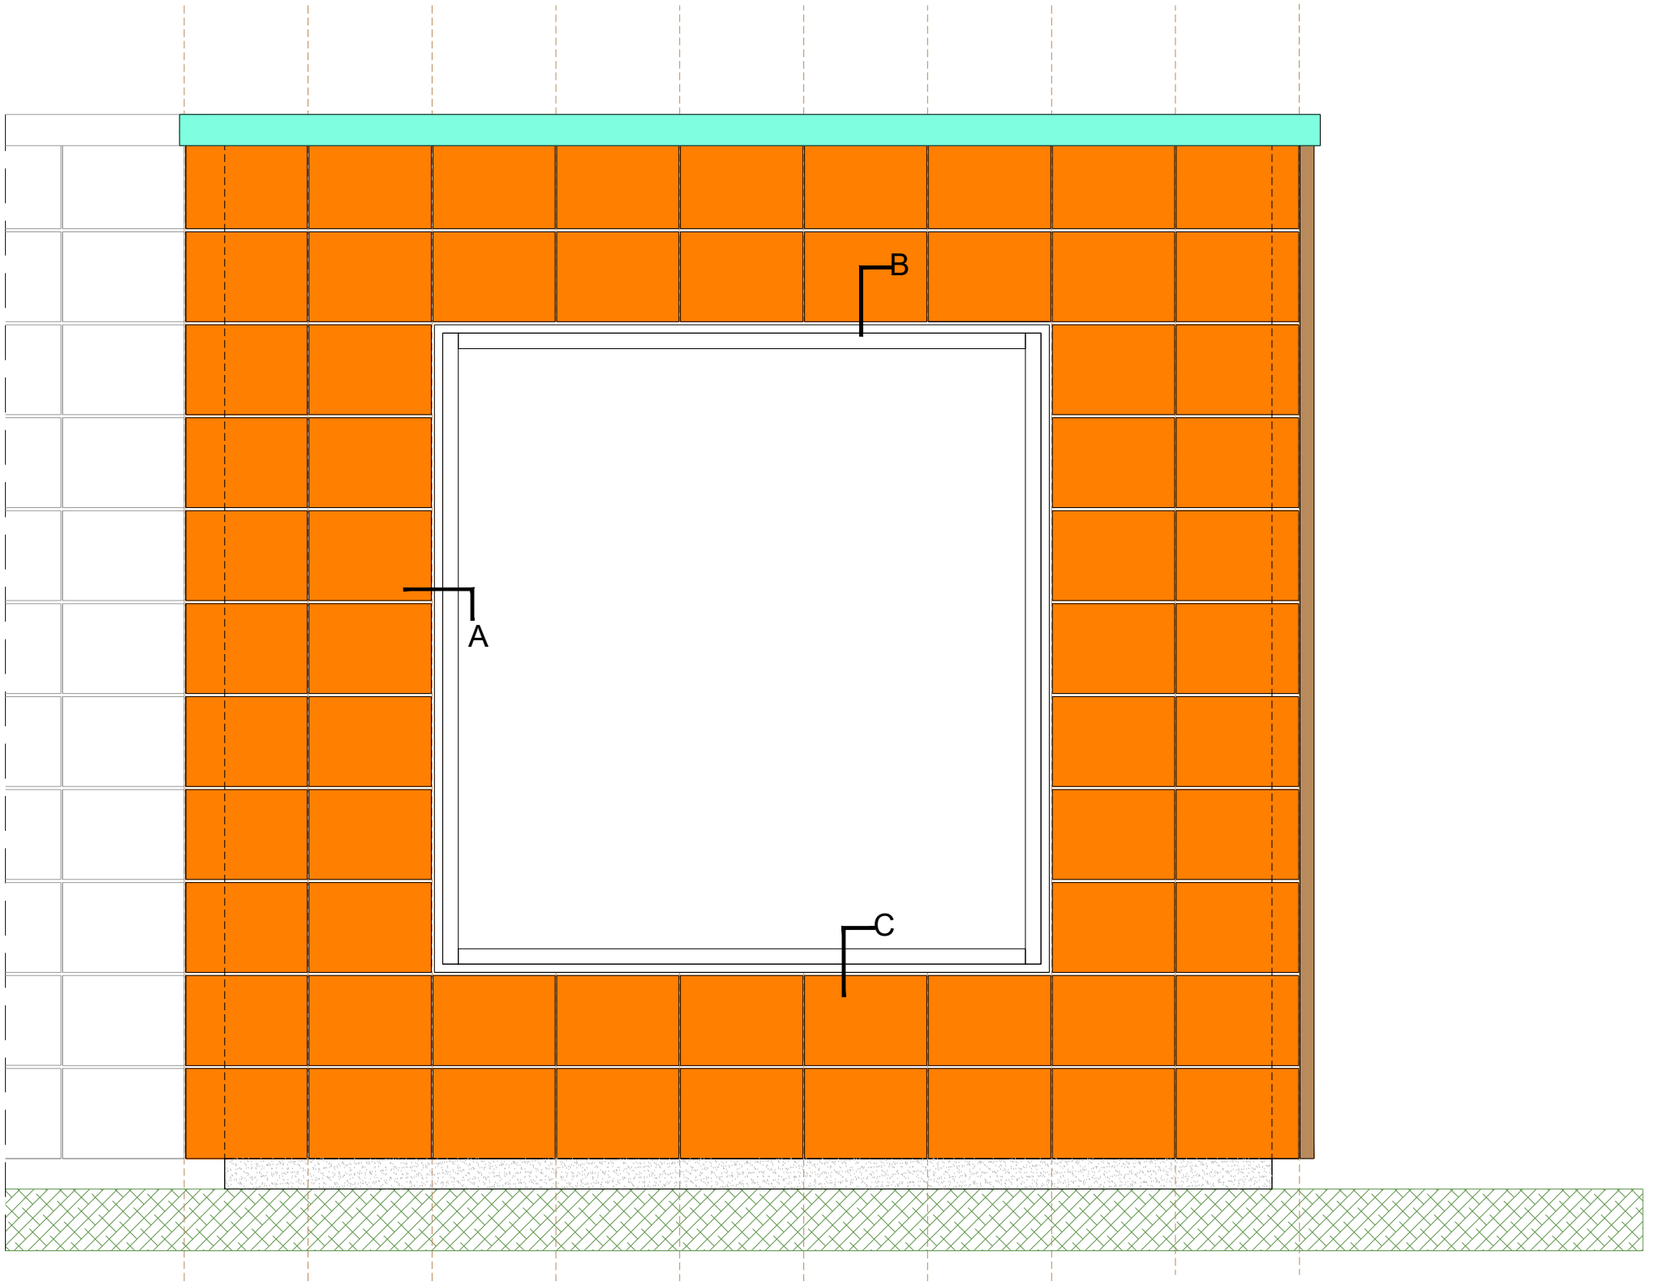

FIBER CEMENT PANEL 10mm - SYSTEM VIEW

FIBER CEMENT - ALLEY SYSTEM

SYSTEM AGS 28

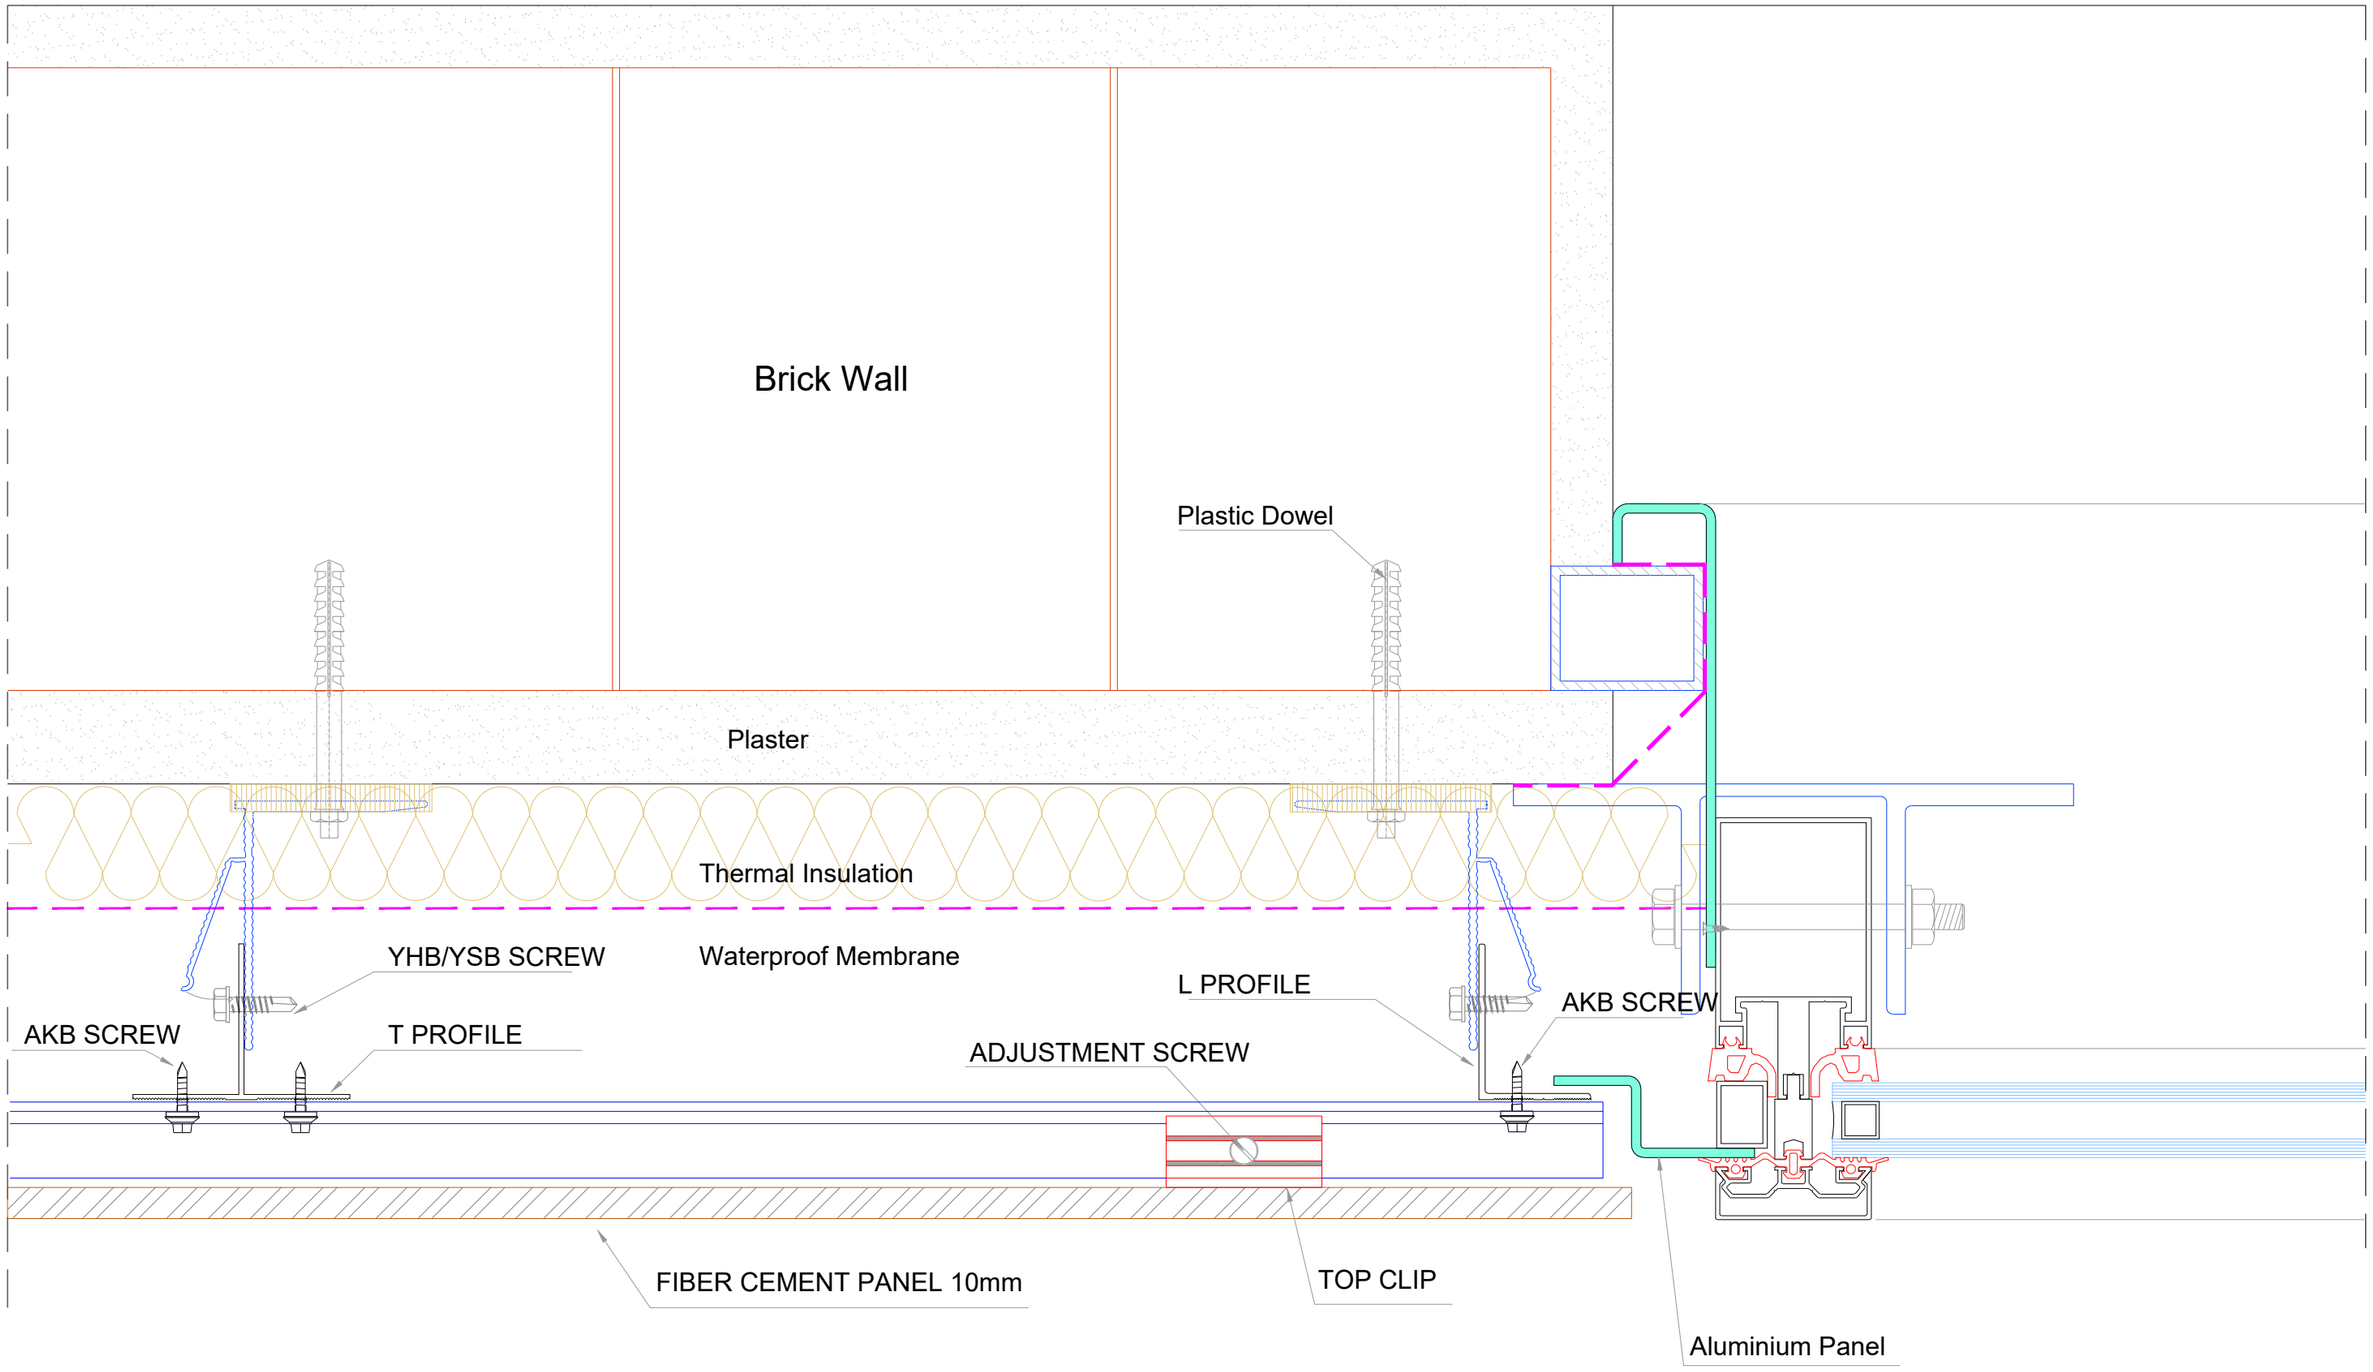

DETAIL A

AGS METAL

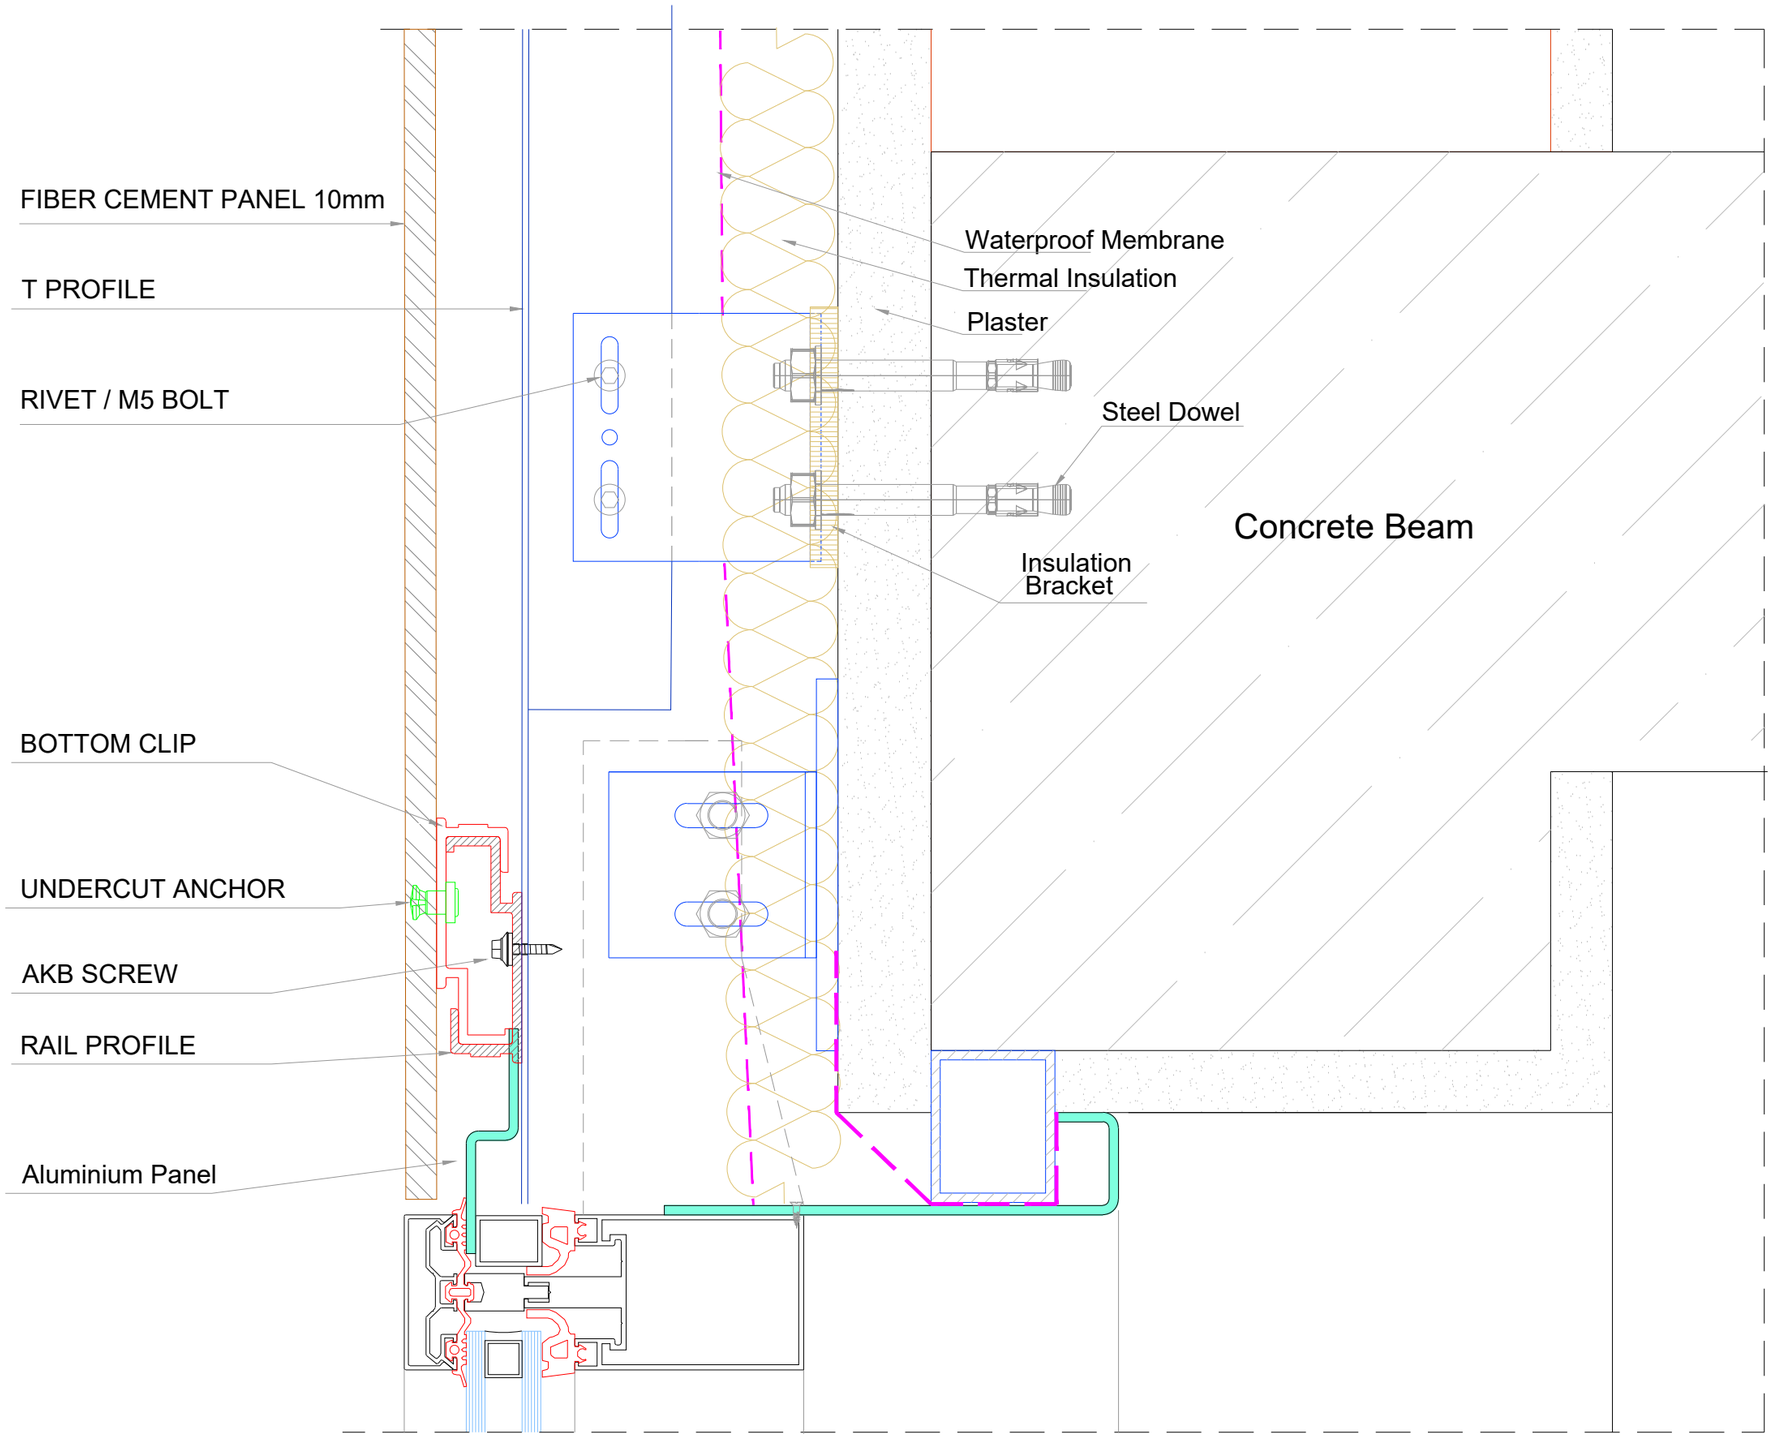
FIBER CEMENT PANEL 10mm
T PROFILE
RIVET / M5 BOLT
BOTTOM CLIP
UNDERCUT ANCHOR
AKB SCREW
RAIL PROFILE
Aluminium Panel
Waterproof Membrane
Thermal Insulation
Plaster
Steel Dowel
Insulation Bracket
Concrete Beam

DETAIL B

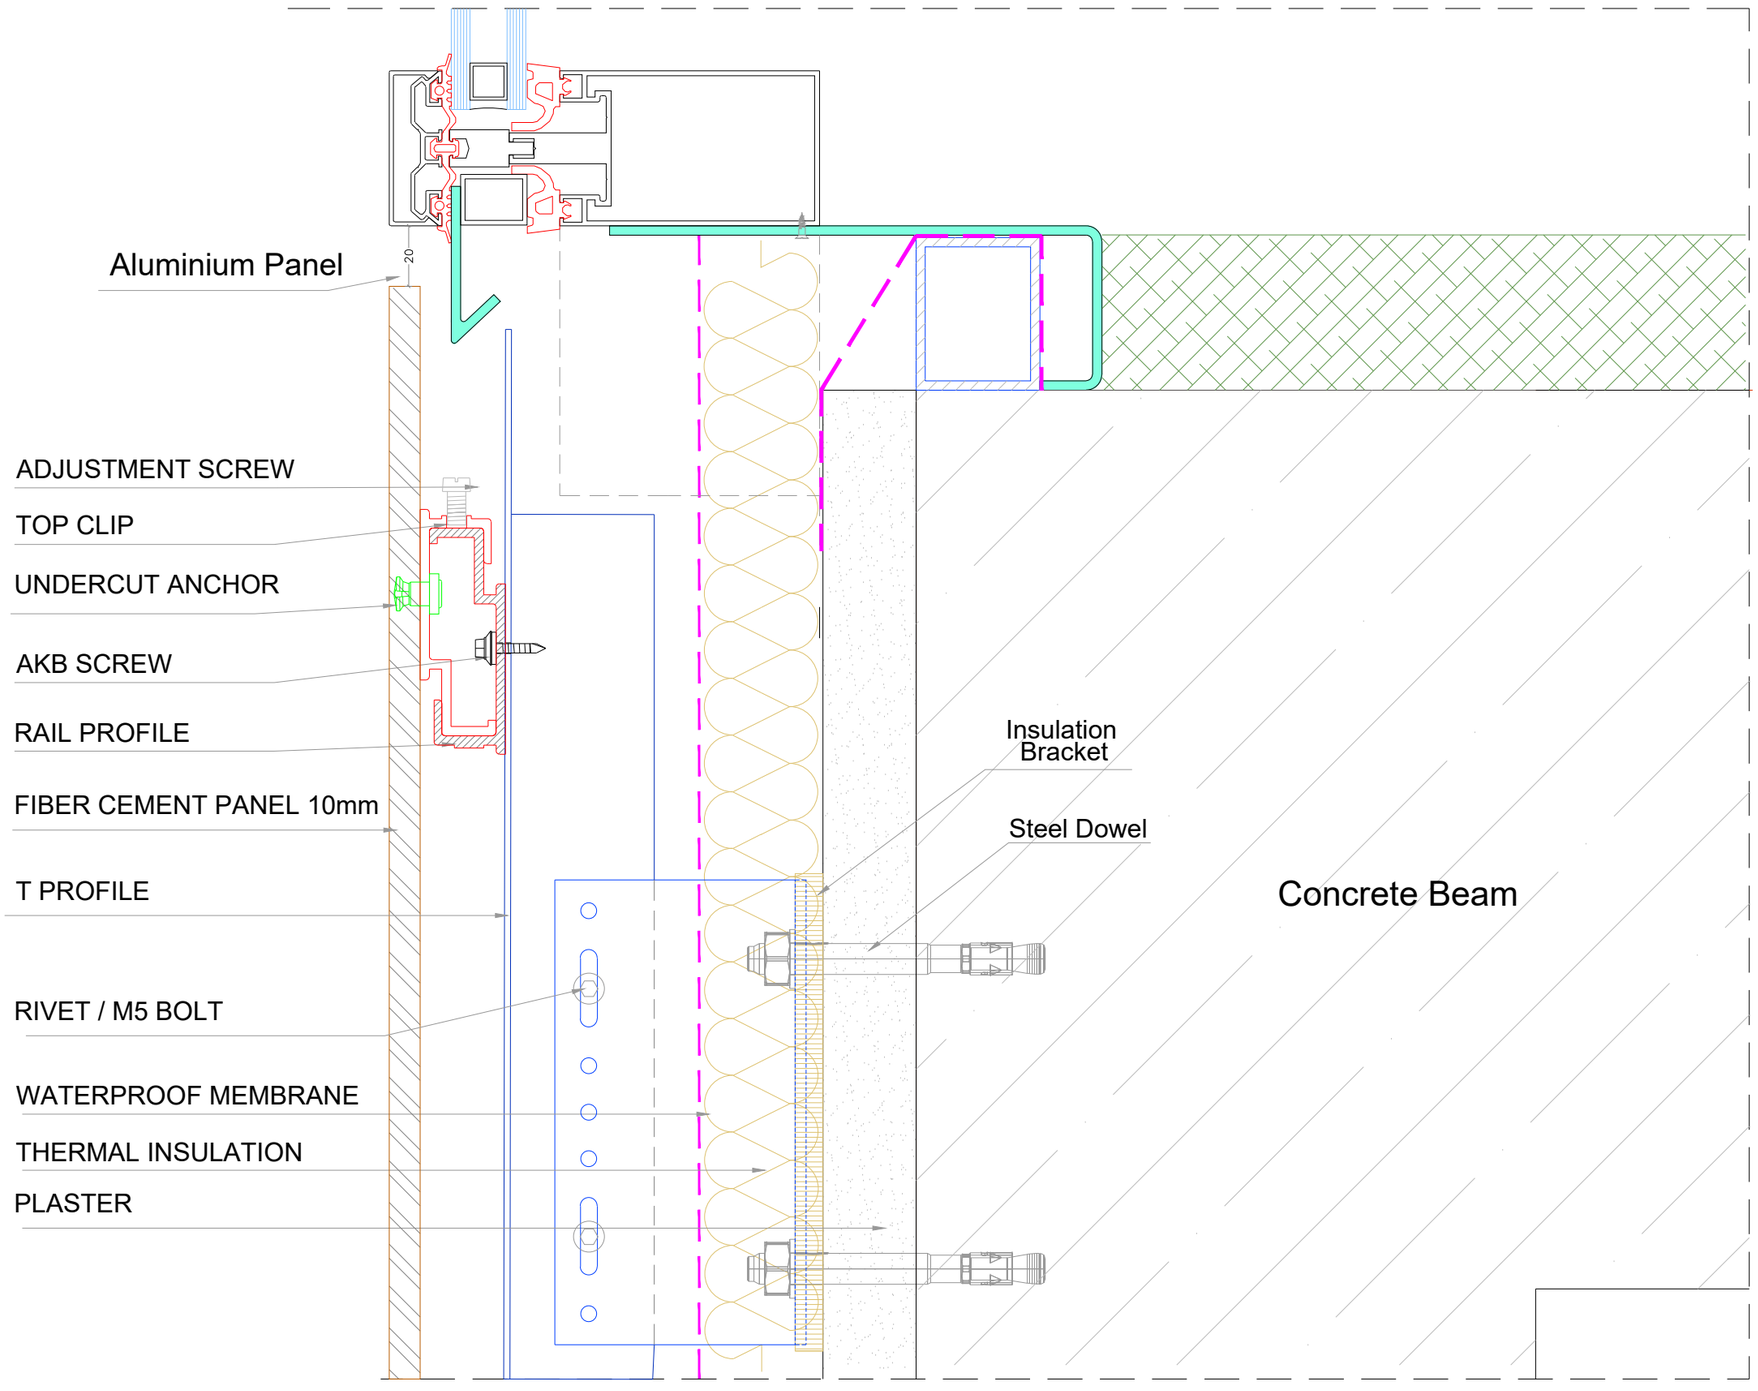
Aluminium Panel
20
ADJUSTMENT SCREW
TOP CLIP
UNDERCUT ANCHOR
AKB SCREW
RAIL PROFILE
FIBER CEMENT PANEL 10mm
T PROFILE
RIVET / M5 BOLT
WATERPROOF MEMBRANE
THERMAL INSULATION
PLASTER
Insulation Bracket
Steel Dowel
Concrete Beam

DETAIL C